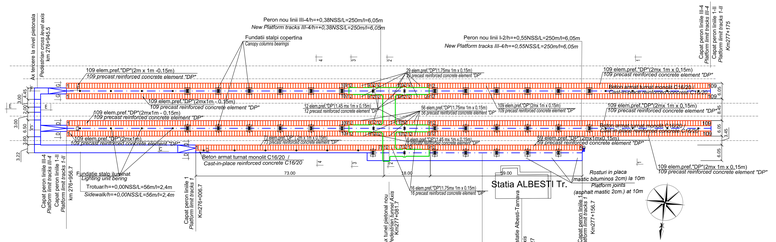

TREBUIE AVUT IN VEDERE CA PERONARELE NOU PROIECTATE URMARESC PROFILUL LONGITUDINAL AL LINIILOR.
THE NEW PLATFORMS DESIGNED FOLLOW THE LONGITUDINAL STRING COURSE OF THE TRACKS.

Acest plan va fi citit impreuna cu "Rampe si treceri la nivel" si cu "Sectiuni caracteristice peroane".
This plan will be read with "Ramps and railway crossing" and with "Characteristic platform cross section".

MATERIALE / MATERIALS :
BETON SIMPLU/ CONCRETE :
C8/10 - P4 - T3 - IIA - SR32.5 ,
C2,8/3,5 - P4 - T3 - IIA - SR32.5;
BETON ARMAT / REINFORCED CONCRETE :
C16/20 - P4 - T3 - IIA - SR32.5;
C25/30 -T3 -II/A-S 32.5N ; sort 0-16; A/C : 0.65;
OTEL BETON/ REINFORCEMENT :OB37, STNB;

Indice / Index	Data / Date	Modificare / Modification/Revision	Proiectant / Designer	Aprobat Consultant / Approved Consultant	Aprobat CFR / Approved CFR
D					
C					
B					
A					

GUVERNUL ROMANIEI
ROMANIAN GOVERNMENT

PROIECT FINANTAT DE UNIUNEA EUROPEANA
EUROPEAN UNION FINANCED PROJECT

C.N.C.F. "C.F.R." - S.A.

CLIENT / CLIENT

ITALFERR Grupo Ferrovial Agroman Joint Venture leader
Becker Corporation
OBERMEYER PLANEN + BERATEN Gmbh
TECNIC Consulting Engineers

CONSULTANT / CONSULTANT

			Data Date	Semnătura Signature
Aprobat Approved	Director proiect Project Director	R. Liuzza	12.2011	
Aprobat Approved	Coordonator Sectiune / Section's Coordinator	C. Gambelli	12.2011	
Verificat Checked	Verificator Verifier	Giuseppe Fioravanti	12.2011	

SUBCONTRACTANT / SUBCONTRACTOR

Aprobat Approved	Responsabil Subcontractant Subcontractor Responsible	A.Stancu - Dinulescu	12.2011	
Întocmit Prepared	Proiectant Designer	Georgiana Georgescu	12.2011	

Modernizarea liniei de cale ferata Brasov - Simeria, parte componenta a coridorului IV Pan European, pentru circulatia trenurilor cu viteza maxima de 160 km/h.
Tronsonul : Brasov - Sighisoara
Rehabilitation of the railway line Brasov - Simeria, component Part of the IV Pan-European Corridor, for the trains circulation with maximum speed of 160 km/h,
Section : Brasov - Sighisoara

Proiect/Project
2004/RO/16/P/PA/003

Faza / Phase:
P.Th. / T.D.

Denumire desen / Drawing Title :

Plan dispozitie generala - Statia Albesti - Tarnava/
Albesti - Tarnava Station - General layout platform

Codificare / Codification System

Scara / Scale 1:250	LP/ LT	Nr / No 01 / 01

E A 1 1 0 1 C 1 8 P 4 C C 0 1 1 2 0 0 1 2