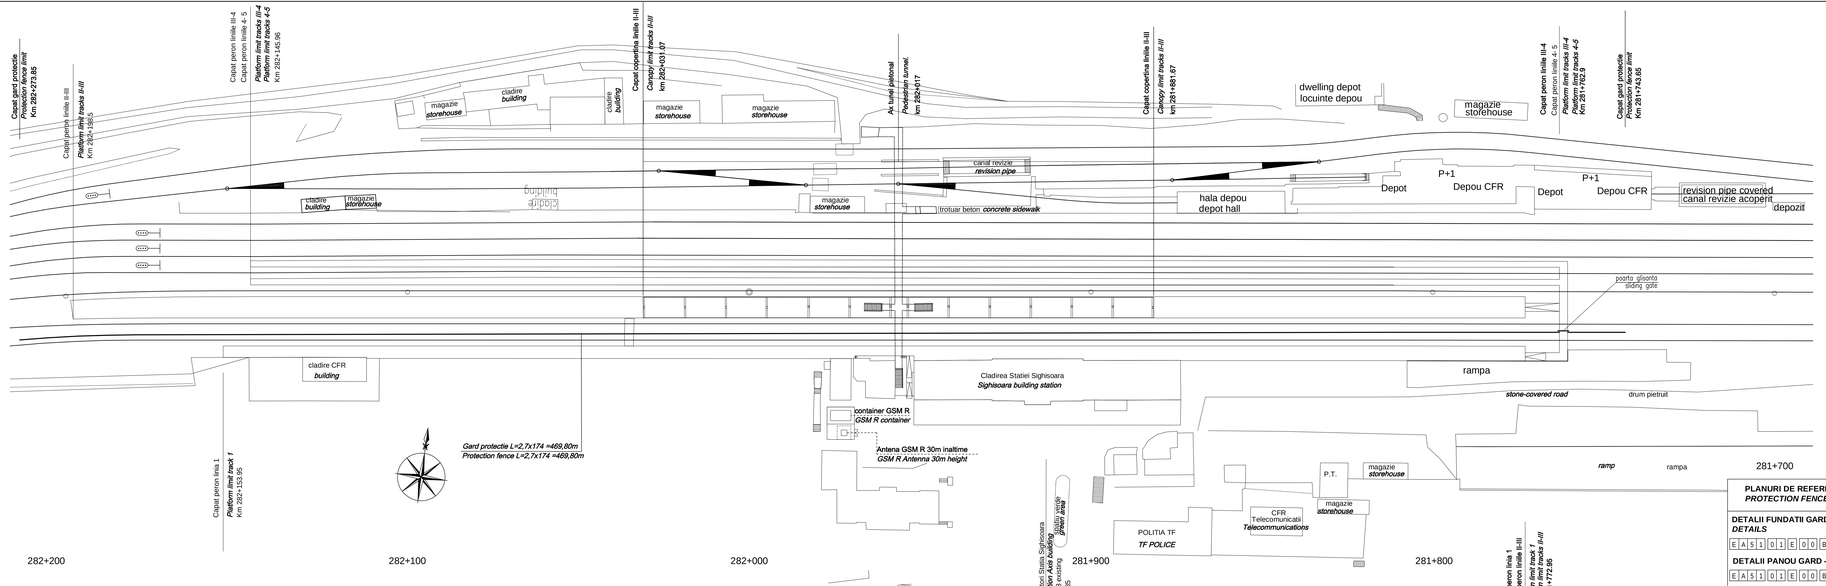

Indice / Index	Data / Date	Modificare / Modification	Proiectant / Designer	Aprobat Consultant / Approved Consultant	Aprobat CFR / Approved CFR
D					
C					
B					
A					

GUVERNUL ROMANIEI
ROMANIAN GOVERNMENT

PROIECT FINANTAT DE UNIUNEA EUROPEANĂ
EUROPEAN UNION FINANCED PROJECT

CLIENT / CLIENT

C.N.C.F. "C.F.R." - S.A.

ITALFERR GRUPPO FERROVIE DELLO STATO Joint Venture leader

Scott Wilson

OBERMEYER PLANEN + BERATEN GMBH

TECNIC Consulting Engineers

CONSULTANT / CONSULTANT

			Data / Date	Semnătură / Signature
Aprobat / Approved	Şef proiect / Project Manager	R. Liuzza	12.2011	
Aprobat / Approved	Coordonator Sectiune 1 / Coordinator Section 1	C. Gambelli	12.2011	
Verificat / Checked	Verificator / Verifier	Giuseppe Fioravanti	12.2011	

SUBCONTRACTANT / SUBCONTRACTOR

Aprobat / Approved	Responsabil Subconsultanta / Subconsultant Responsible	A.Stanciu - Dinulescu	12.2011	
Întocmit / Elaborated	Proiectat / Designer	Andreea Stasiu	12.2011	

Reabilitarea liniei de cale ferată Brașov - Simeria, parte componentă a coridorului IV Pan European, pentru circulația trenurilor cu viteza maximă de 160 km/h, **Tronsonul : Brașov - Sighișoara**

Rehabilitation of the railway line Brașov - Simeria, component Part of the IV Pan-European Corridor, for the trains circulation with maximum speed of 160 km/h. Section : Brașov - Sighișoara

Proiect/Project
2004/RO/16/P/PA/003

Faza / Phase:
P.Th. / T.D.

Denumire desen / Drawing Title :

DISPOZITIE GENERALA - GARD DE PROTECTIE
STATIA C.F. SIGHISOARA
GENERAL DISPOZITION - PROTECTION FENCE - RAILWAY STATION SIGHISOARA

Codificare / Codification System: E A 5 1 0 1 C 2 1 P 0 C C 0 1 1 0 0 1 1

Scara / Scale 1 : 500

Nr / Nr. 01 / 01

PLANURI DE REFERINTA GARD DE PROTECTIE
PROTECTION FENCE REFERENCE PLANS

DETALII FUNDATII GARD - *FOUNDATION FENCE DETAILS*
E A 5 1 0 1 E 0 0 B Z C C 0 0 0 0 8 0 0 1

DETALII PANOU GARD - *FENCE PANEL DETAILS*
E A 5 1 0 1 E 0 0 B B C C 0 0 0 0 8 0 0 2

FUNDATIE GARD DE PROTECTIE IN ZONA TUNELULUI PIETONAL - *PROTECTION FENCE FOUNDATION IN THE AREA OF THE PEDESTRIAN TUNNEL*
E A 5 1 0 1 E 0 0 B B C C 0 0 0 0 8 0 0 3

DETALII ANSAMBLU GARD DE PROTECTIE *PROTECTION FENCE ASSEMBLY DETAILS*
E A 5 1 0 1 E 0 0 B K C C 0 0 0 0 8 0 0 4

3 ½ A3 = 420x1039

PDF created with pdfFactory Pro trial version www.pdffactory.com