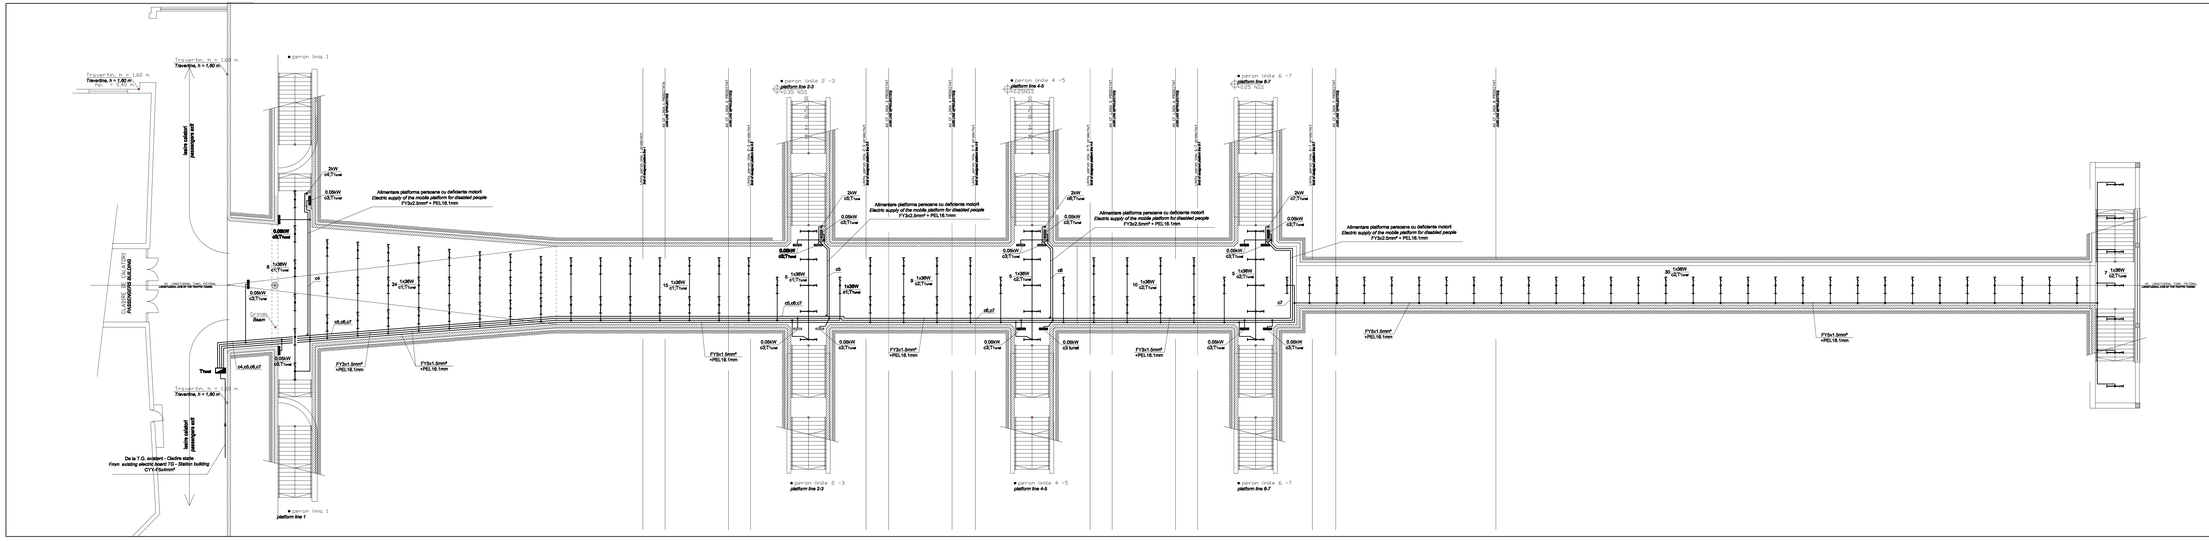

LEGENDA / LEGEND:

- Corp de iluminat cu ledzi electronic HF-P, echipat cu lampi tubulare fluorescente 1x28W, 230V, 50Hz, clasa I, IP65, complet echipat
  Lighting unit with electronic ballast HF-P, equipped with fluorescent tubular lamps 1x28W, 230V, 50Hz, class I, IP 65, fully equipped
- Tablou electric / Electric board
- Pictograma / Pictogram

Indice Index	Data Date	Modificare Modification/Revision	Proiectat Designer	Aprobat Consultant Approved Consultant	Aprobat CFR Approved CFR
E					
D					
C					
B					
A					

GUVERNUL ROMÂNIEI
ROMANIAN GOVERNMENT

PROIECT FINANȚAT DE UNIUNEA EUROPEANĂ
EUROPEAN UNION FINANCED PROJECT

C.N.C.F. "C.F.R." - S.A.

CLIENT / CLIENT

ITALFERR Joint Venture leader — OBERMEYER PLANEN + BERATEN GmbH — TECNIC Consulting Engineers

CONSULTANT / CONSULTANT

			Data Date	Semnătura Signature
Aprobat Approved	Sef proiect Project Manager	R. Liuzza	12.2011	
Aprobat Approved	Conducator Studiu 1 Leader Study 1	C. Gambelli	12.2011	
Aprobat Approved	Verificator Checker	G. Fiorenzi	12.2011	
Aprobat Approved	Conducator Grup Leading Expert			

SUBCONTRACTANT / SUBCONTRACTOR

Aprobat Approved	Responsabil Subconsultanta Responsible Subconsultant	A.Stanciu - Dinulescu	12.2011	
Întocmit Elaborated	Proiectant Designer	D. Matei	12.2011	

Reabilitarea linii de cale ferata Braşov - Simeria, parte componentă a coridorului IV Pan European, pentru circulaţia trenurilor cu viteza maximă de 160 km/h,
Tronsonul : Braşov - Sighişoara, parte componentă Part of the IV Pan-European Corridor, for the trains circulation with maximum speed of 160 km/h,
Section : Braşov - Sighişoara

Proiect/Project
200470215FPA/DD

Faza / Phase:
P.Th. / T.D.

Denumire desen / Drawing Title :

Instalaţii electrice tunel pietonal - Staţia Braşov:
Brasov station - Wirings for pedestrian tunnel

Codificare / Codification System								Scara / Scale 1:100	LOT / LOT	Nr. / No. Sf / Sh
E	A	S	1	0	1	C	0	1	P A. I E 0 0 2 4 0 0 8 1	

A2(420x594)