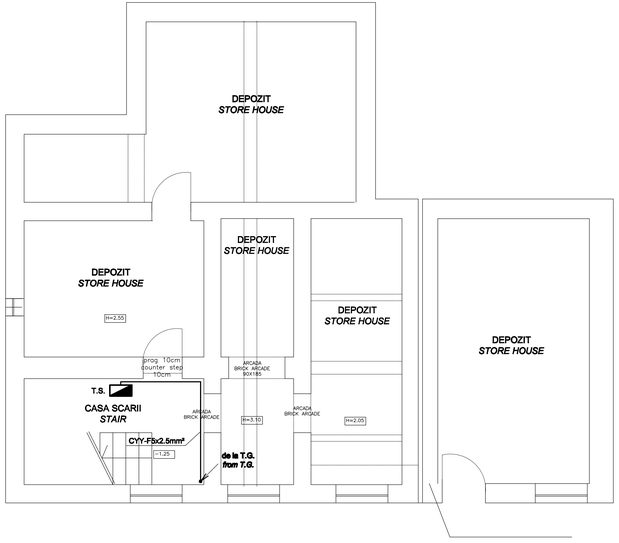

PLAN SUBSOL / *BASEMENT PLAN*
Scara 1:50 / *Scale 1:50*

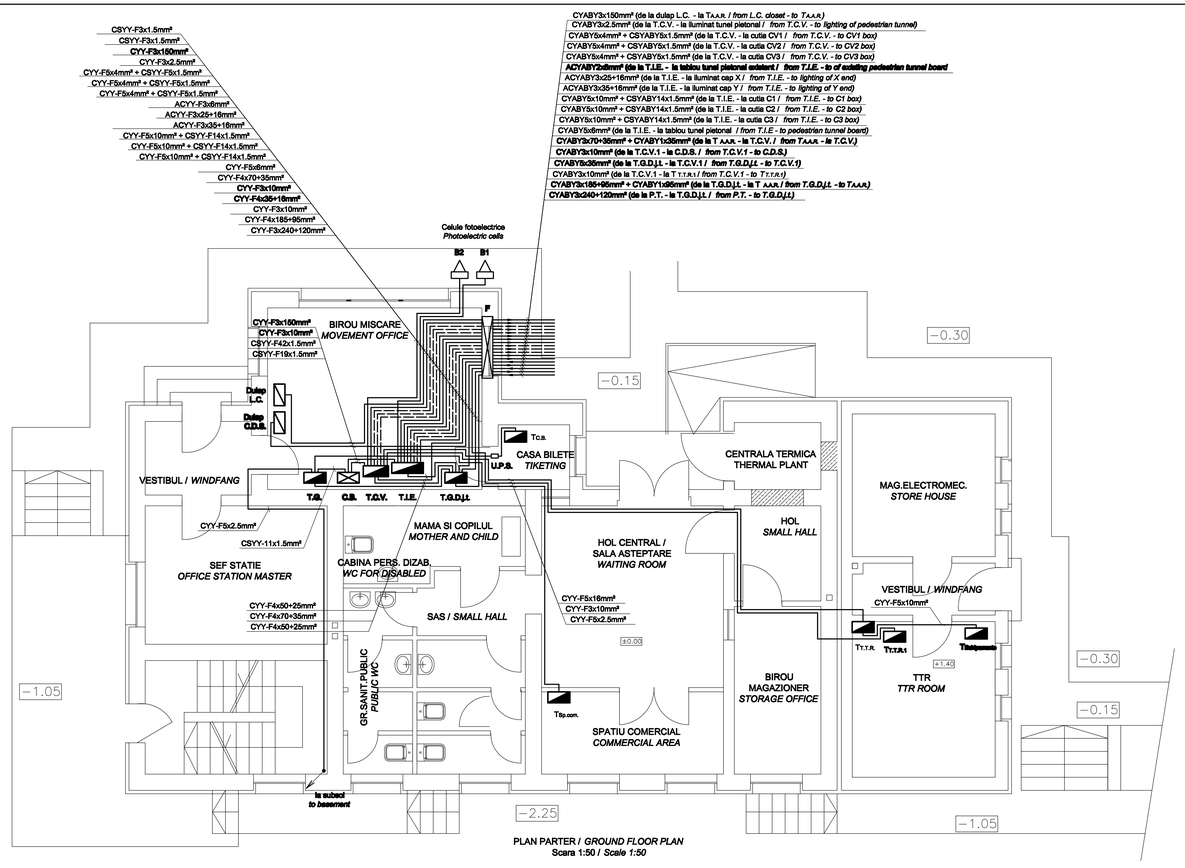

PLAN PARTER / *GROUND FLOOR PLAN*
Scara 1:50 / *Scale 1:50*

LEGENDA / *LEGEND:*

C.D. - Cutie cu butoane / *Box of buttons*
F - Firida / *Niche*
Tablou electric / *Electric board*
Dulap C.D.S. - Dulap prevazut in proiectul E.A.P. / *Closet stipulated in the project E.A.P.*
Dulap L.C. - Dulap prevazut in proiectul E.A.P. / *Closet stipulated in the project E.A.P.*

Indice / Index	Data / Date	Modificare / Modification/Revision	Proiectant / Designer	Aprobat Consultant / Approved Consultant	Aprobat CFR / Approved CFR
D					
C					
B					
A					

GUVERNUL ROMANIEI / ROMANIAN GOVERNMENT

PROIECT FINANȚAT DE UNIUNEA EUROPEANĂ / EUROPEAN UNION FINANCED PROJECT

CLIENT / CLIENT

C.N.C.F. "C.F.R." - S.A.

ITALFERR GRUPPO FERROVIE DELLO STATO *Joint Venture leader*
Scott Wilson
OBERMEYER PLANEN + BERATEN GmbH
TECNIC Consulting Engineers

CONSULTANT / CONSULTANT

			Data / Date	Semnătură / Signature
Aprobat / Approved	Șef proiect / Project manager	R. Liuzza	12.2011	
Aprobat / Approved	Coordonator Secțiune 1 / Section 1 Coordinator	C. Gambelli	12.2011	
Verificat / Checked	Expert Verificator / Checking Expert	G. Fioravanti	12.2011	

SUBCONTRACTANT / SUBCONTRACTOR AMCO

Aprobat / Approved	Responsabil Subconsultant / Subconsultant Responsible	A.Stanciu - Dinulescu	12.2011	
Întocmit / Elaborated	Proiectant / Designer	D. Matei	12.2011	

Reabilitarea liniei de cale ferata Brașov - Simeria, parte componentă a coridorului IV Pan European, pentru circulația trenurilor cu viteza maximă de 160 km/h,
Tronsonul : Brașov - Sighișoara
Rehabilitation of the railway line Brașov - Simeria, component Part of the IV Pan-European Corridor, for the trains circulation with maximum speed of 160 km/h,
Section : Brașov - Sighișoara

Proiect/Project 2004/RO/16/P/PA/003

Faza / Phase: P.Th. / T.D.

Denumire desen / Drawing Title :

Racoduri electrice interioare ci ădire statie - Stația Albești Târnava;
Albesti Tarnava station - Indoor electric connections station building

Codificare / Codification System	Scara / Scale 1:50	LOT / LOT	Nr. / No 01 / 01
E A 5 1 0 1 C 1 9 P A I E 0 0 4 1 0 2 3 1			

A2(420x1188)