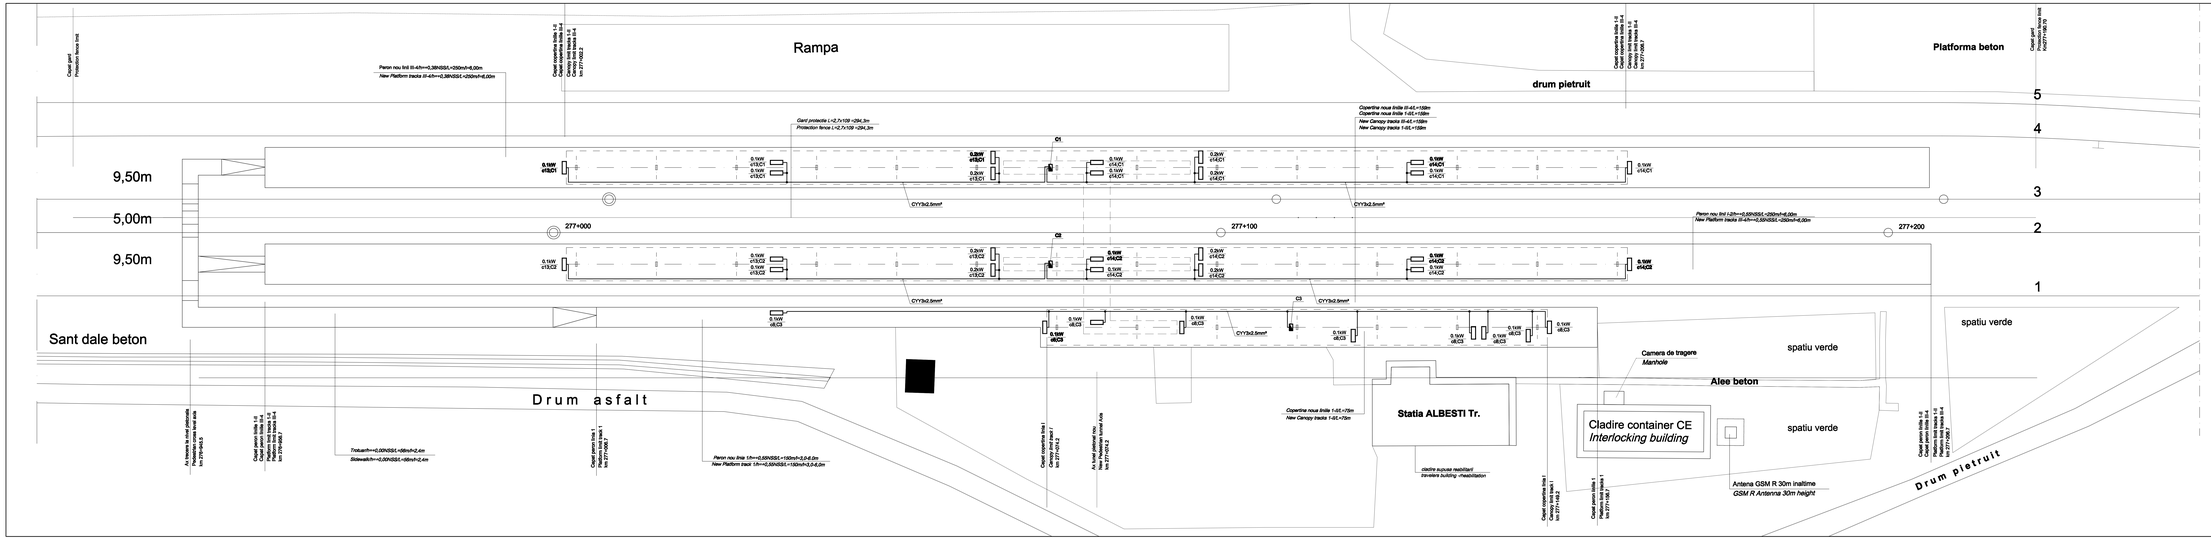

LEGENDA / *LEGEND:*

C1, C2, C3 - Cutie etanse pentru copertine (alimentate din T.J.E.)
Sealed box for canopy (powered supply from TIE)

- Pictograma / *Pictogram*

Indice Index	Data Date	Modificare Modification	Proiectant Designer	Aprobat Consultant Approved Consultant	Aprobat CFR Approved CFR
D					
C					
B					
A					

GUVERNUL ROMANIEI
ROMANIAN GOVERNMENT

PROIECT FINANTAT DE UNIUNEA EUROPEANA
EUROPEAN UNION FINANCED PROJECT

C.N.C.F. "C.F.R." - S.A.

CLIENT / CLIENT

ITALFERR GRUPPO FERROVIE DELLO STATO
Joint Venture leader
SECOTRA
WILSON
OBERMEYER PLANEN + BERATEN GmbH
TECNIC Consulting Engineers

CONSULTANT / CONSULTANT

			Data Date	Semnatura Signature
Aprobat Approved	Şef proiect Project Manager	R. Liuzza	12.2011	
Aprobat Approved	Coordonator Secţiune 1 Section 1 Coordinator	C. Garibaldi	12.2011	
Aprobat Approved	Verificator Verifier	G. Fioravanti	12.2011	

SUBCONTRACTANT / SUBCONTRACTOR

AMCO ASANSÖR

Aprobat Approved	Responsabil Instrumentare Instrumentation Responsible	A.Stanciu - Drutescu	12.2011	
Întocmit Elaborated	Proiectant Designer	D. Matei	12.2011	

Reabilitarea liniei de cale ferata Braşov - Simeria, parte componentă a coridorului IV Pan European, pentru circulaţie de trenuri cu viteza maximă de 160 km/h.
Secţiunea: Braşov - Sighişoara
Rehabilitation of the railway line Braşov - Simeria, component Part of the IV Pan-European Corridor, for the trains circulation with maximum speed of 160 km/h.
Section : Braşov - Sighişoara

Proiect/Project
2004/RO/16/P/PA/003

Faza / Phase:
P.Th. / T.D.

Denumire desen / Drawing Title :

Alimentare cu energie electrică pictograme peron - Statia Albeşti Târnava;
Albeşti Tarnava station - Electric energy supply for platform pictogram

Codificare / Codification System																Scara / Scale 1:200	LOT / LOT	Nr. / No. 01 / 01
E	A	5	1	0	1	C	1	9	L	7	1	E	0	0	4	X	0	2	8	1

A2(420x1930)