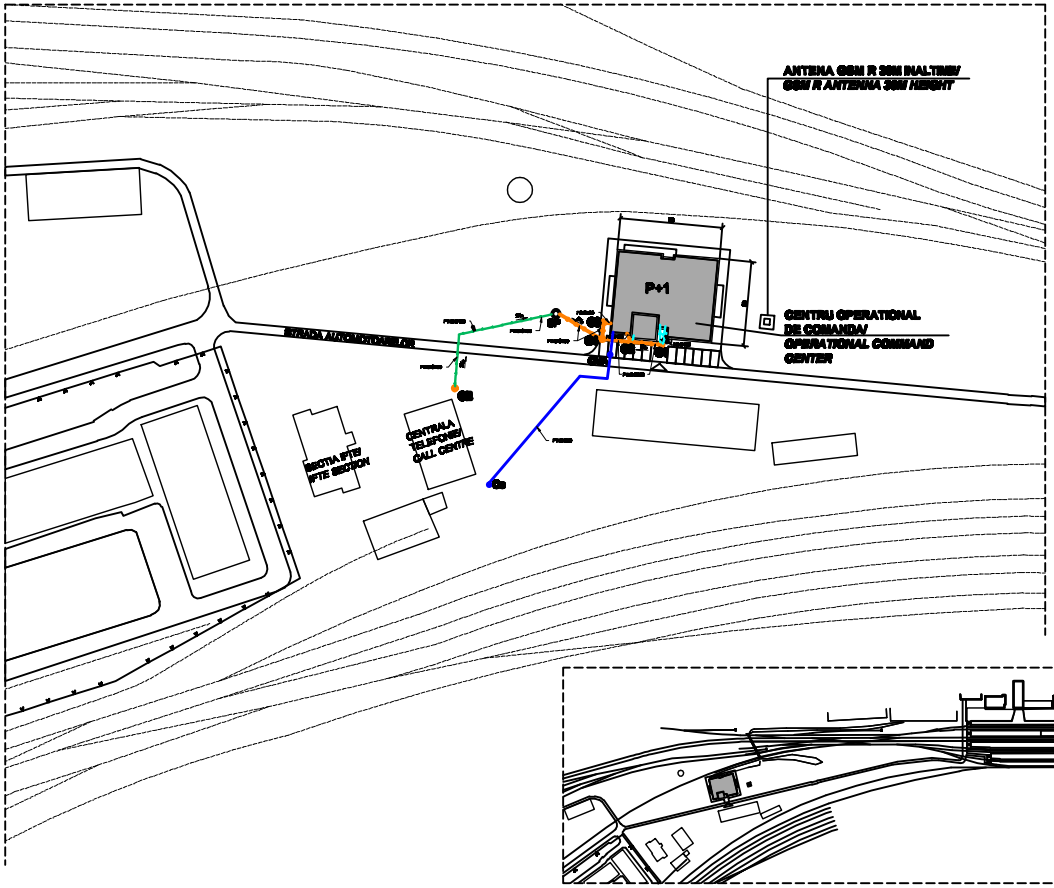

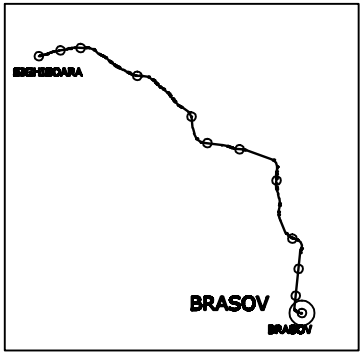

LEGENDA/ LEGEND :

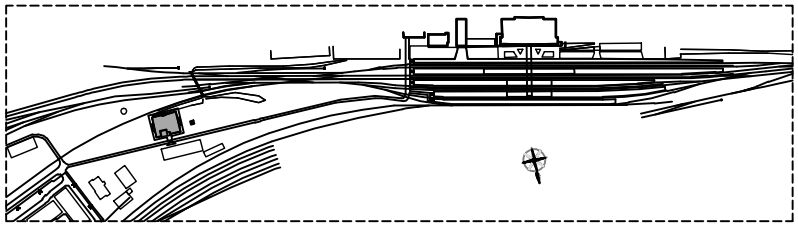

Index / Index	Data / Date	Modificare / Modification/Revision	Proiectat / Designed	Aprobat Consultant / Approved Consultant	Aprobat CFR / Approved CFR
D					
C					
A					

GUVERNUL ROMANIEI
ROMANIAN GOVERNMENT

PROIECT FINANȚAT DE UNIUNEA EURO
EUROPEAN UNION FINANCED PR

CLIENT / CLIENT

C.N.C.F. "C.F.R." - S.A.

CONSULTANT / CONSULTANT

			Data / Date	Semnătura / Signature
Aprobat / Approved	Director Proiect / Project Manager	R. Lisca	DEC. 2011	
Aprobat / Approved	Coordonator Calitate / Quality Coordinator	G. Gentilli	DEC. 2011	
Verificat / Checked	Verificator / Verifier	Giuseppe Fiorentini	DEC. 2011	

SUBCONTRACTANT / SUBCONTRACTOR

Aprobat / Approved	Responsabil Subcontractant / Subcontractor Responsible	A.Stanciu - Director	DEC. 2011	
Întocmit / Elaborated	Proiectant / Designer	Anca Ionescu	DEC. 2011	

Reabilitarea liniei de cale ferată Brașov - Ghimbav, parte componentă a coridorului IV Pan European, pentru circulația trenurilor cu viteza maximă de 160 km/h, Tronsonul : Brașov - Ghimbav

Rehabilitation of the railway line Brașov - Ghimbav, component Part of the IV Pan-European Corridor, for the trains circulation with maximum speed of 160 km/h, Section : Brașov - Ghimbav

Proiect/Project
2009/RO/16/P/PA/003

Faza / Phase:
P.Th. / T.D.

Denumire desen / Drawing Title :

CLADIRE OCC BRASOV / OCC BRASOV BUILDING
Plan situatie - retele apa canal / Layout Plan - water and sewage network

Codificare / Codification System	Scara / Scale 1:500	M/T/M/F	Nr. / Nr. 04 / 08
E A 0 1 0 1 C 0 1 L 0 1 0 0 0 2 0 0 0 1 1			

1.5 A1 594x1682 = 0.74