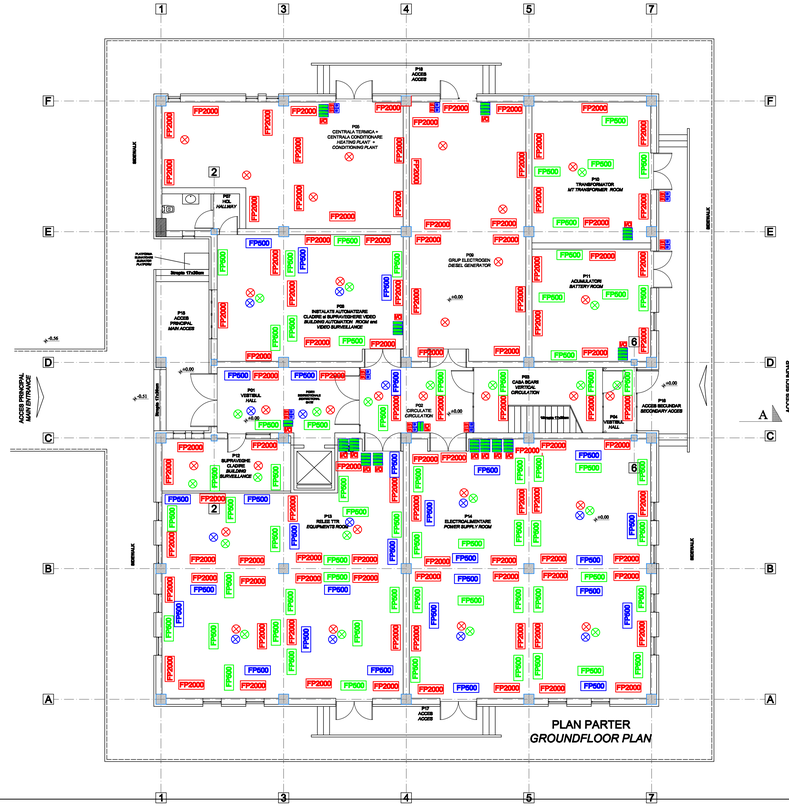

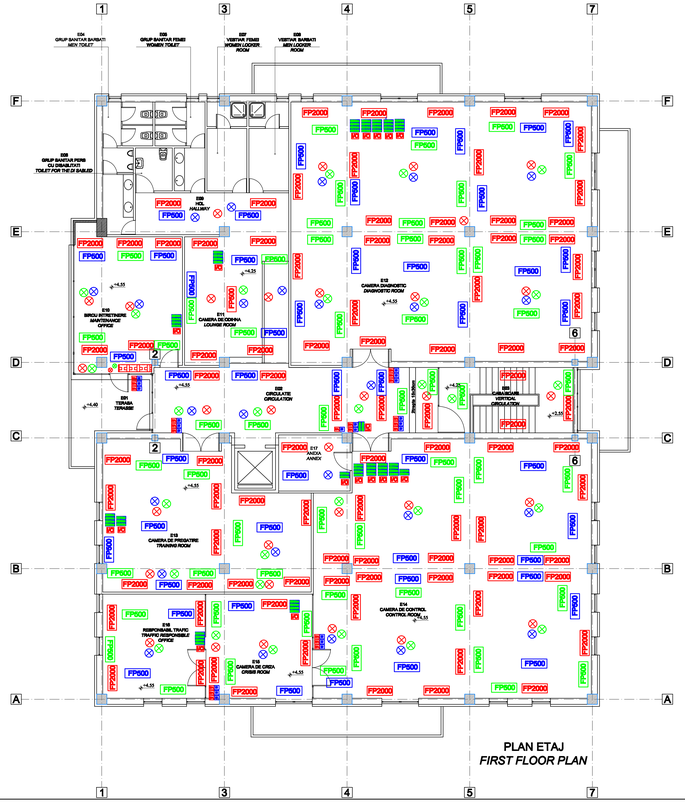

LEGENDA / *LEGEND*

- Centrala detectie, avertizare si stingere incendiu / *Fire detection, alarm and extinguishing*
- FP2000 — Generator aerosoli FP2000 prevazut la plafon fals / *Aerosol generator for false ceiling*
- FP500 — Generator aerosoli FP500 ingropat in plafon fals / *Aerosol generator in false ceiling*
- FP500 — Generator aerosoli FP500 ingropat in pardoseala falsa / *Aerosol generator buried into the false flooring*
- Detector multisenzor la plafon fals / *Multi-sensor detector for false ceiling*
- Detector multisenzor ingropat in plafon fals / *Multisensor detector buried into false ceiling*
- Detector multisenzor ingropat in pardoseala falsa / *Multi-sensor detector buried into the false flooring*
- I/O — Modul de tip IN/OUT / *IN/OUT module*
- 24Vcc — Sursa de curent continuu 24V / *Direct current source 24V*
- BA BI — Buton activare/inhibare generatoare de aerosoli(Camera/Pod sau Tavan) / *Actuating/disable button for aerosol generator (room/floor/ceiling)*

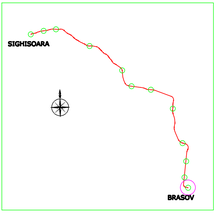

Index	Data	Modificare	Proiectant	Aprobat Consultant	Aprobat CFR
Indice	Data	Modificare/Revision	Designer	Approved Consultant	Approved CFR
D					
C					
B					
A					

GUVERNUL ROMANIEI
ROMANIAN GOVERNMENT

PROIECT FINANTAT DE UNIUNEA EUROPEANA
EUROPEAN UNION FINANCED PROJECT

CLIENT / CLIENT

C.N.C.F. "C.F.R." - S.A.

ITALFERR GRUPPO FERROVIE DELLO STATO
Joint Venture Asociat

Scott Wilson

OBERMEYER PLANEN + BERATEN GmbH

TECNIC Consulting Engineers

CONSULTANT / CONSULTANT

			Data Date	Semnătură Signature
Aprobat Approved	Şef proiect Project manager	R. Liuzza	DEC. 2011	
Aprobat Approved	Coordonator Sectiuni 1 Section 1 Coordinator	C. Gambelli	DEC. 2011	
Verificat Checked	Expert Verificator Checking Expert	**Giuseppe Floravanti**	DEC. 2011	

SUBCONTRACTANT / SUBCONTRACTOR

AMCO

Aprobat Approved	Responsabil Subcontractant Subcontractor Responsible	A.Stanciu - Dinulescu	DEC. 2011	
Întocmit Elaborated	Proiectant Designer	**Crina Gheorghe**	DEC. 2011	

Reabilitarea liniei de cale ferata Brasov - Simeria, parte componentă a coridorului IV Pan European, pentru circulaţia trenurilor cu viteza maximă de 160 km/h,
Tronsonul : Braşov - Sighişoara
Rehabilitation of the railway line Brasov - Simeria, component Part of the IV Pan-European Corridor, for the trains circulation with maximum speed of 160 km/h,
Section : Brasov - Sighişoara

Proiect/Project
2004/RO/16/P/PA/003
Faza / Phase: P.Th. / T.D.

Denumire desen / Drawing Title :

Cladire OCC - Brasov / BRASOV OCC BUILDING
Plan instalatii stins incendiu / PLAN FOR FIRE FIGHTING INSTALLATIONS

Codificare / Codification System

Scara / Scale 1:100	LOT / LOT	Nr. / No 01 / 01

E A 5 1 | 0 1 | C | 0 1 | P A | I S | 0 0 | 2 | 9 | 0 0 6 | 1

430X1280