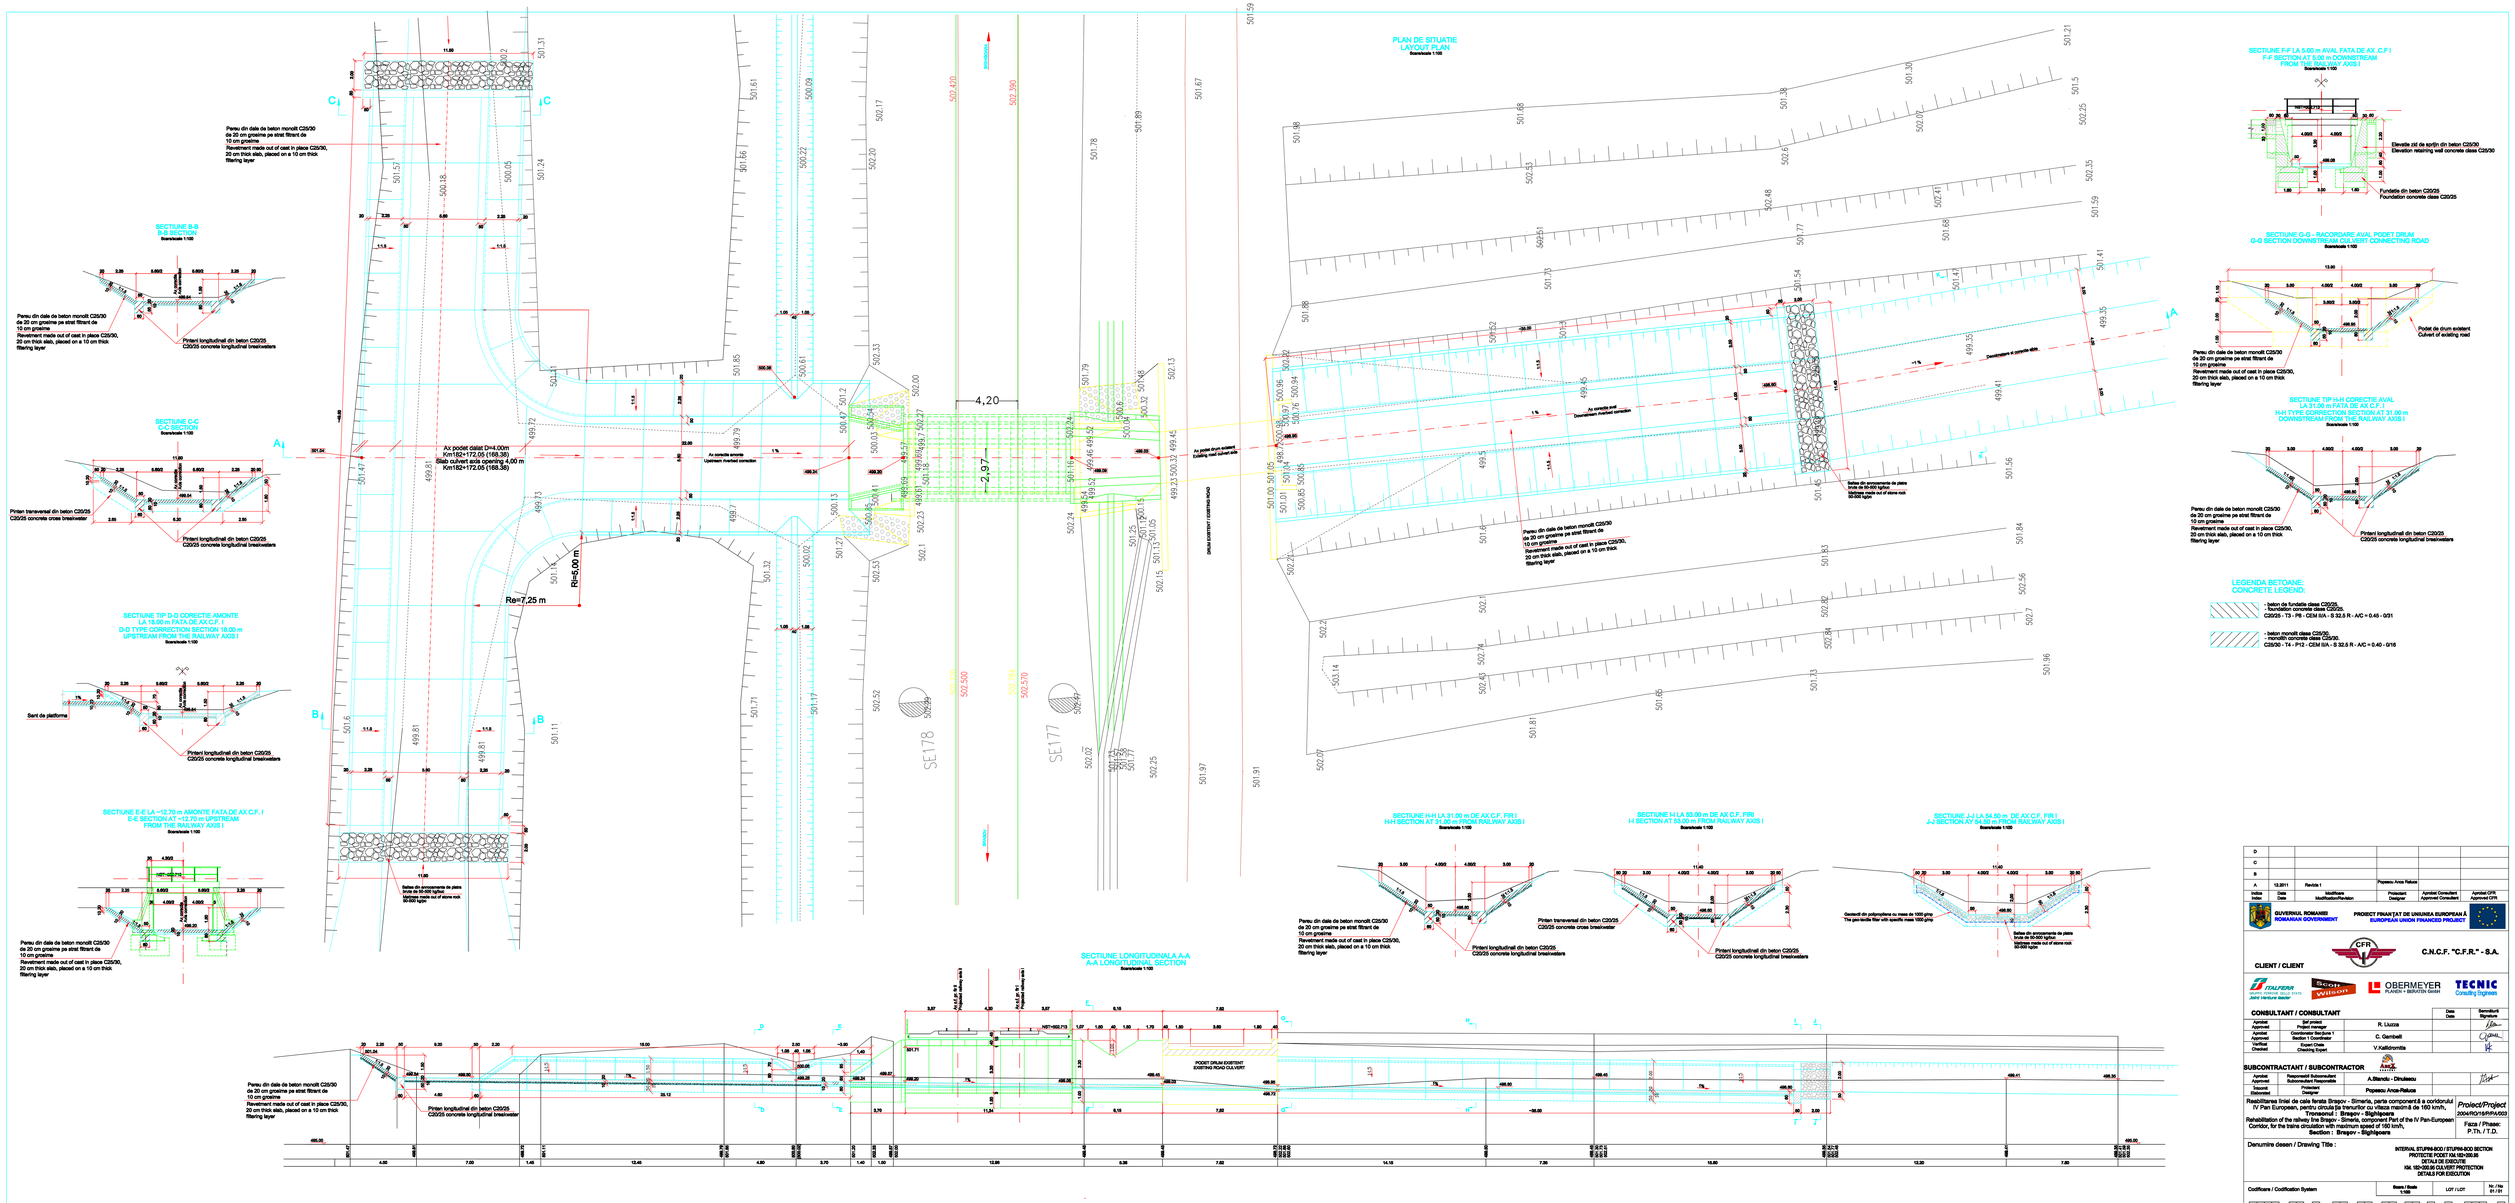

D					
C					
B					
A	12.2011	Revizia 1	Popescu Anca-Raluca		
Indice / Index	Data / Date	Modificare / Modification/Revision	Proiectant / Designer	Aprobat Consultant / Approved Consultant	Aprobat CFR / Approved CFR

GUVERNUL ROMANIEI
ROMANIAN GOVERNMENT

PROIECT FINANŢAT DE UNIUNEA EUROPEANĂ
EUROPEAN UNION FINANCED PROJECT

C.N.C.F. "C.F.R." - S.A.

CLIENT / CLIENT

ITALFERR GRUPPO FERROVIE DELLO STATO
Joint Venture leader

Scott Wilson

OBERMEYER PLANEN + BERATEN GMBH

TECNIC Consulting Engineers

CONSULTANT / CONSULTANT

			Data / Date	Semnătura / Signature
Aprobat / Approved	Şef proiect / Project manager	R. Liuzza		
Aprobat / Approved	Coordonator Secţiune 1 / Section 1 Coordinator	C. Gambelli		
Verificat / Checked	Expert Cheie / Checking Expert	V.Vallibrondie		

SUBCONTRACTANT / SUBCONTRACTOR

Aprobat / Approved	Responsabil Subconsultanţă / Subcontractor responsible	A.Stanciu - Dinulescu	
Verificat / Checked	Proiectant / Designer	Popescu Anca-Raluca	

Reabilitarea liniei de cale ferată Braşov - Simeria, parte componentă a coridorului IV Pan European, pentru circulaţie în tranzitior cu viteza maximă de 160 km/h,
Tronsonul : Braşov - Sighişoara
Rehabilitation of the railway line Braşov - Simeria, component Part of the IV Pan-European Corridor, for the trains circulation with maximum speed of 160 km/h,
Section : Braşov - Sighişoara

Proiect/Project
2004/RO/16/P/PA/003

Faza / Phase:
P.Th. / T.D.

Denumire desen / Drawing Title :

INTERIL STUPINI-BOD / STUPINI-BOD SECTION
PROTECTIE PODET IAN KM 0+000
DETALII DE EXECUTIE
KM. 180+300 DE CULVERT PROTECTION
DETAILS FOR EXECUTION

| Codificare / Codification System | | | | |