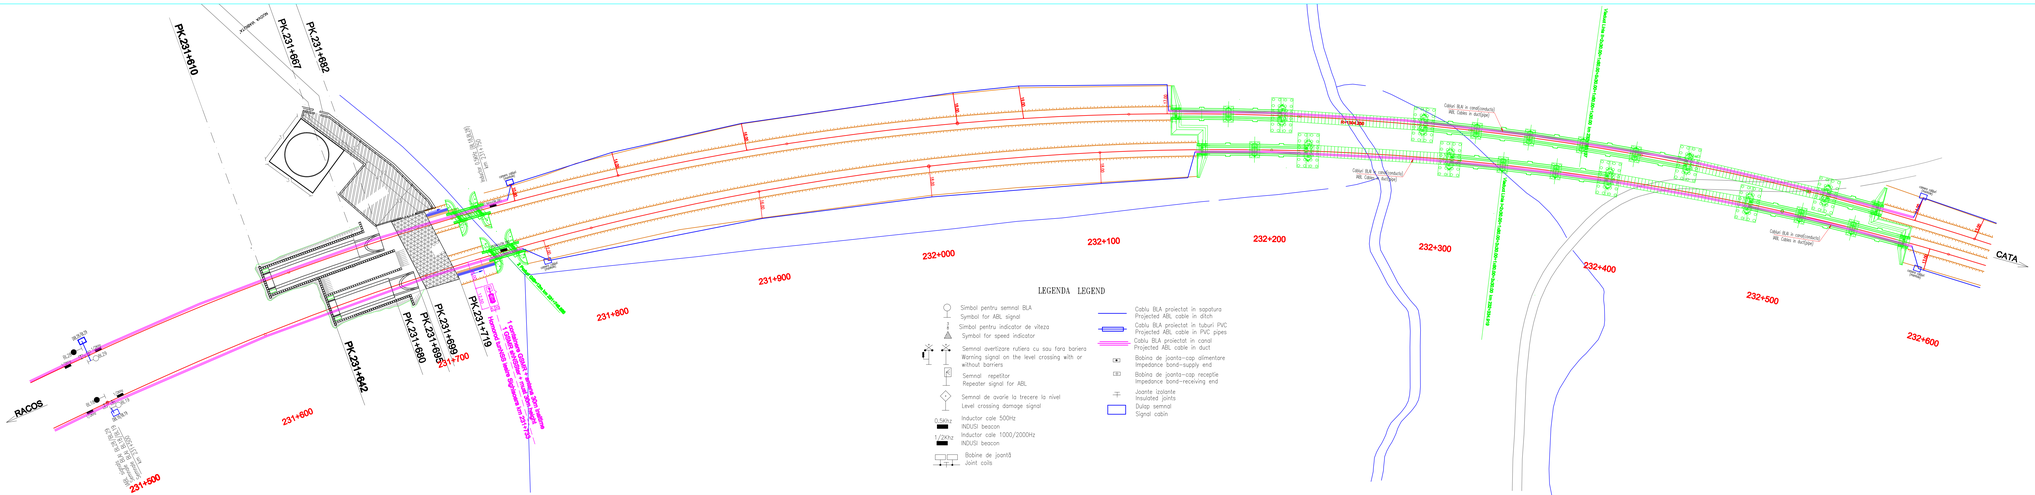

D					
C					
B					
A					
Index / Index	Data / Date	Modificarea / Modification/Revision	Proiectat / Designer	Aprobat Consultant / Approved Consultant	Aprobat CFR / Approved CFR

GUVERNUL ROMANIEI
ROMANIAN GOVERNMENT

PROIECT FINANTAT DE UNIUNEA EUROPEANĂ
EUROPEAN UNION FINANCED PROJECT

CLIENT / CLIENT

C.N.C.F. "C.F.R." - S.A.

ITALFERR
Member of Ferrovie dello Stato Group
Joint Venture leader

Scott Wilson

OBERMEYER
PLANEN + BERATEN GmbH

TECNIC
Consulting Engineers

CONSULTANT / CONSULTANT

			Data / Date	Semnătură / Signature
Aprobat / Approved	Şef proiect / Project manager	R. Liuzza	12.2011	
Aprobat / Approved	Coordonator Sectiune 1 / Section 1 Coordinator	C. Gambelli	12.2011	
Verificat / Checked	Expert Cheie / Key Expert	P. Amodio	12.2011	

SUBCONTRACTANT / SUBCONTRACTOR

ANAZ

Aprobat / Approved	Responsabil Subconsultant / Subconsultant Responsible	A. Stanciu - Dinulescu	12.2011	
Întocmit / Elaborated	Proiectat / Designer	Marius Hobură	12.2011	

Reabilitarea liniei de cale ferata Brasov - Simeria, parte componentă a coridorului IV Pan European, pentru circulaţia trenurilor cu viteza maximă de 160 km/h,
Tronsonul : Brasov - Bighiseni
Rehabilitation of the railway line Brasov - Simeria, component Part of the IV Pan-European Corridor, for the trains circulation with maximum speed of 160 km/h,
Section : Brasov - Bighiseni

Proiect/Project
2004/RO/16/P/PA/003

Faza / Phase:
P.Th. / T.D.

Denumire desen / Drawing Title :

Statia / Station Ceja
Plan de situaţie - Interval Racoş-Ceja
Layout - Racoş-Ceja Section
Instalaţii BLAJ / LABL Installations
km 231+600 - km 232+600

Codificare / Codification System																Scara / Scale 1:1000			LOT / LOT				Nr. / No. 01 / 05	
E	A	S	1	0	1	C	1	2	L	7	S	E	0	1	2	2	0	0	1	1				

(1450x297)