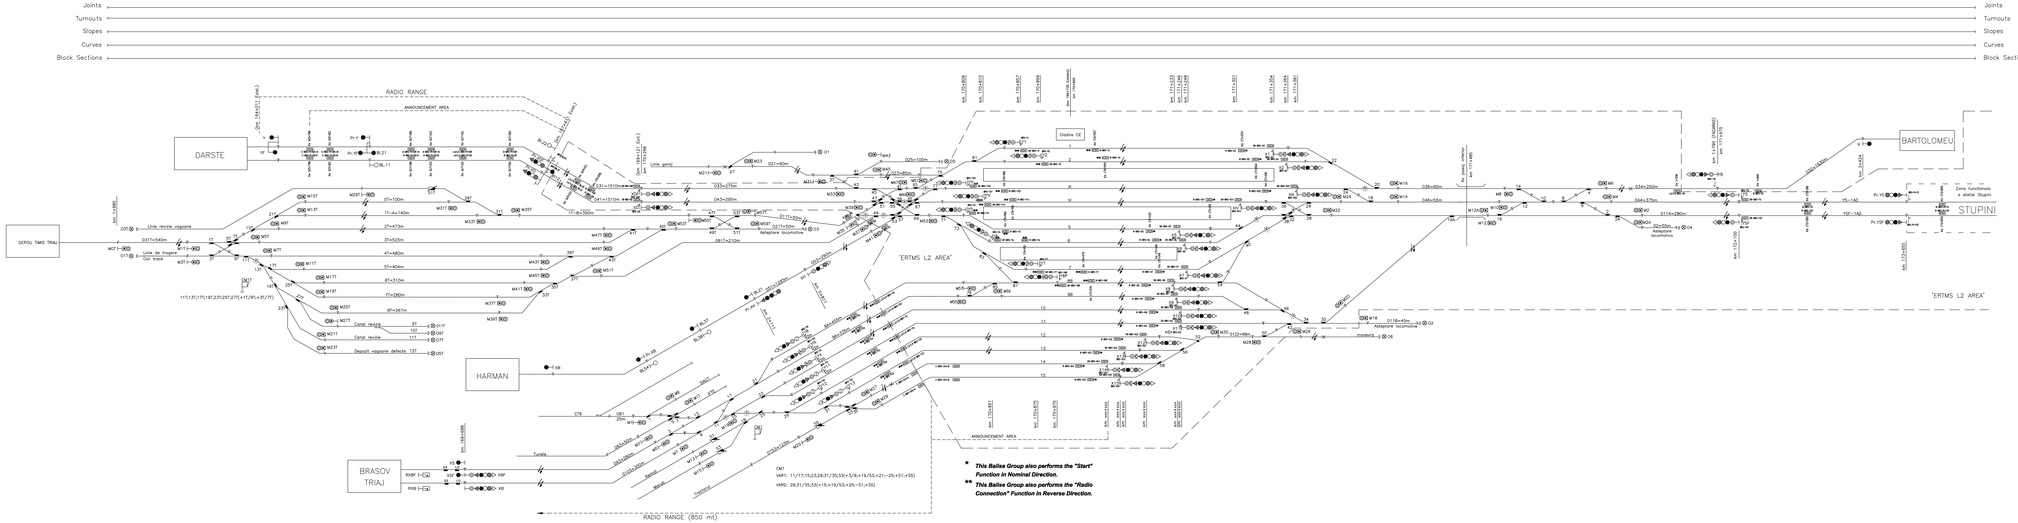

Balise Group Identification

First Eurobalise of BG
A dous Eurobalise de BG

a-bcd-e → "Nominal Direction" of BG

a → BG Function:
- A: Level Transition Announcement (LDI+2)
- D: RBC Disconnection
- P: Change of Phase (Traction Power) Recalibration
- C: Connexions Radio
- LT: Level Transition (Traditional Signalling System > ERTMS) (ERTMS > Traditional Signalling System)

SR: Stop if in "Staff Responsible" Mode

bcd → ID-Station: BRS(Brasov)= STP(Stupini)= BSO(Bod)= FLO(Fratauteni)= PTA(Harlau)= ROS(Rosiori)= CTA(Cata)= ROH(Horlnita)= VNT(Vanatori)= LRS(Ramet)= SON(Sighisoara)

e → Referred Object
BG type: SR: next signal
BG type: F: Change Phase axis in KM, side X of Y, nominal or reverse direction

Identificarea Grupului de Balize

Prima Eurobalize de BG
A doua Eurobalize de BG

a-bcd-e → "Directia Nominala" of BG

a → Functia BG :
- C: Connexions Radio
- A: Nivelul de Transfer Anuntat (LDI+2)
- D: Deconectare RBC
- P: Schimbarea Faze (Putere de tractiune) Recalibrare
- SR: Stop daca in Modul "Staff Responsible"
- LT: Nivelul de Transfer (Sistemul de Semnalizare Traditional > ERTMS) (ERTMS > Sistemul de Semnalizare Traditional)

bcd → ID-Statia: BRS(Brasov)= STP(Stupini)= BSO(Bod)= FLO(Fratauteni)= PTA(Harlau)= ROS(Rosiori)= CTA(Cata)= ROH(Horlnita)= VNT(Vanatori)= LRS(Ramet)= SON(Sighisoara)

e → Obiect de Referinta
BG tip: R: semnal urmator
BG tip F: Schimba faza axii in KM, partea X a lui Y, directie inversa sau nominala

SYMBOLS / SIMBOLURI

BALISE GROUP	GRUP DE BALIZE
END OF AUTHORITY (EoA) - "bcd" Station Name Acronym - "e" Referred Signal	SFARSITUL AUTORITATII (EoA) - "bcd" NUME STATIE ACRONIM - "e" Semnal de Referinta
EOA with RELEASE SPEED - "bcd" Station Name Acronym - "e" Referred Signal	EOA cu RELEASE SPEED - "bcd" NUME STATIE ACRONIM - "e" Semnal de Referinta
JOINT	IMBINARE
TRACTION POWER - Change Phase Post	PUTERE DE TRATIUNE - Schimbare Faza de post

NOTE: These symbols ◆ ◆ show train direction

NOTA: Aceste simboluri ◆ ◆ indica directia trenului

Slope / Panta

Plan / Plan

NOTA:
Variata mecanizata 3+, 10A, varianata de manevra 1424, 1413A, Cpritorul CM si sectiunile izolate 5E, 10A
The points 2A,10A, the shunting signals 1424, 1413A, the stopper and the insulated sections 5E, 10A were introduced

Plan de referinta ALCATEL: ESTM LOT: 1E3-BJ-1-1
Reference Drawing ALCATEL: ESTM LOT: 1E3-BJ-1-1

Index / Index	Data / Data	Modificare / Modification/Revision	Proiectant / Designer	Agreat Consultant / Approved Consultant	Agreat CFR / Approved CFR
D					
C					
B					
A					

GUVERNUL ROMANIEI / ROMANIAN GOVERNMENT

PROIECT FINANTAT DE UNIUNEA EUROPEANA / EUROPEAN UNION FINANCED PROJECT

C.N.C.F. "C.F.R." - S.A.

CLIENT / CLIENT

CONSULTANT / CONSULTANT

			Data / Date	Semnatura / Signature
Aprobat / Approved	Sef proiect / Project Manager	R. Liuzza	10.01.2012	
Aprobat / Approved	Coordonator Sectiune 1 / Section 1 Coordinator	C. Ciambelli	10.01.2012	
Verificat / Checked	Expert Cheie / Key Expert	P. Amodio	10.01.2012	
Aprobat / Approved	Responsabil ERTMS ERTMS Responsible	E. Staffetta	10.01.2012	
Intocmit / Elaborated	Proiectant / Designer	M. Di Nicola	10.01.2012	

Reabilitarea liniei de cale ferata Brasov - Simeria, parte componenta a coridorului IV Pan European, pentru circulatia trenurilor cu viteza maxima de 160 km/h, Tronsonul : Brasov - Sighisoara
Rehabilitation of the railway line Brasov - Simeria, component part of the IV Pan-European Corridor, for the trains circulation with maximum speed of 160 km/h, Section : Brasov - Sighisoara

Proiect/Project 2004/RO/16/P/PA/003

Faza / Phase: P.Th. / T.D.

Denumire desen / Drawing Title :

Statia / Station BRASOV
ERTMS Schita statiei cu semnalizarea
ERTMS Signalling sketch

| Codificare / Codification System | | | | |