SECTIUNE TRANSVERSALA B-B
B-B CROSS SECTION

Scara/Scale 1:25

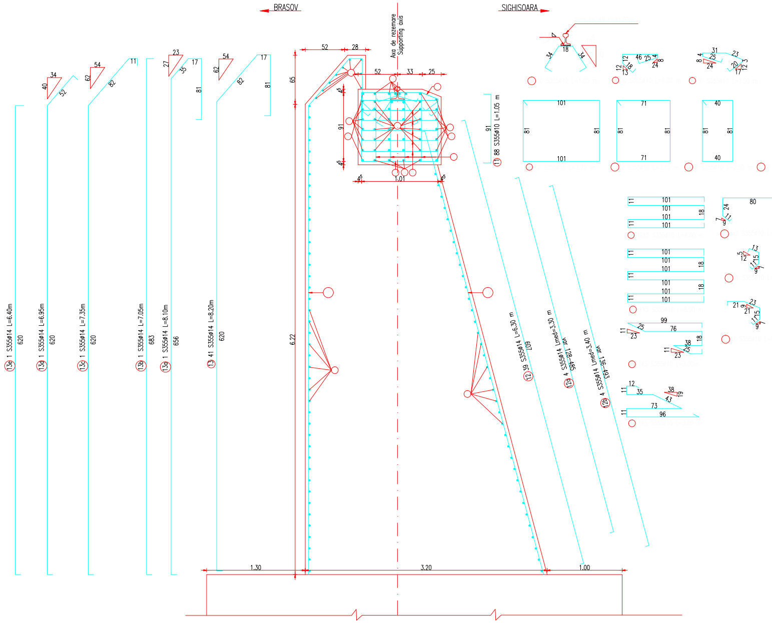
BRASOV
SIGHISOARA
Axa de rezemare
Supporting axis
Sina tip 49 L=11.02m
18
34
34
52
28
52
33
25
65
91
6.22
1.01
1.30
3.20
1.00
⑪ 88 S355ø10 L=1.05 m
91
101
81
81
101
71
71
40
40
⑫ 39 S355ø14 L=6.30 m
607
⑫a 4 S355ø14 Lmed=3.30 m
var. 128-485
⑫b 4 S355ø14 Lmed=3.40 m
var. 136-493
⑬ 41 S355ø14 L=8.20m
620
⑬a 1 S355ø14 L=8.10m
656
⑬b 1 S355ø14 L=7.05m
683
⑬c 1 S355ø14 L=7.35m
620
⑬d 1 S355ø14 L=6.95m
620
⑬e 1 S355ø14 L=6.40m
620
34
40
52
62
54
82
11
23
27
35
17
81
54
62
82
17
81
46
25
4
8
24
12
18
13
31
23
25
8 4
24
20
17
12 3
101
101
101
101
11
18
80
24
11
7
9
99
76
25
23
38
15
23
12
35
38
43
19
73
96
21
9
21
15
13
5
12

VEDERE A-A / A-A VIEW

Scara/Scale 1:25

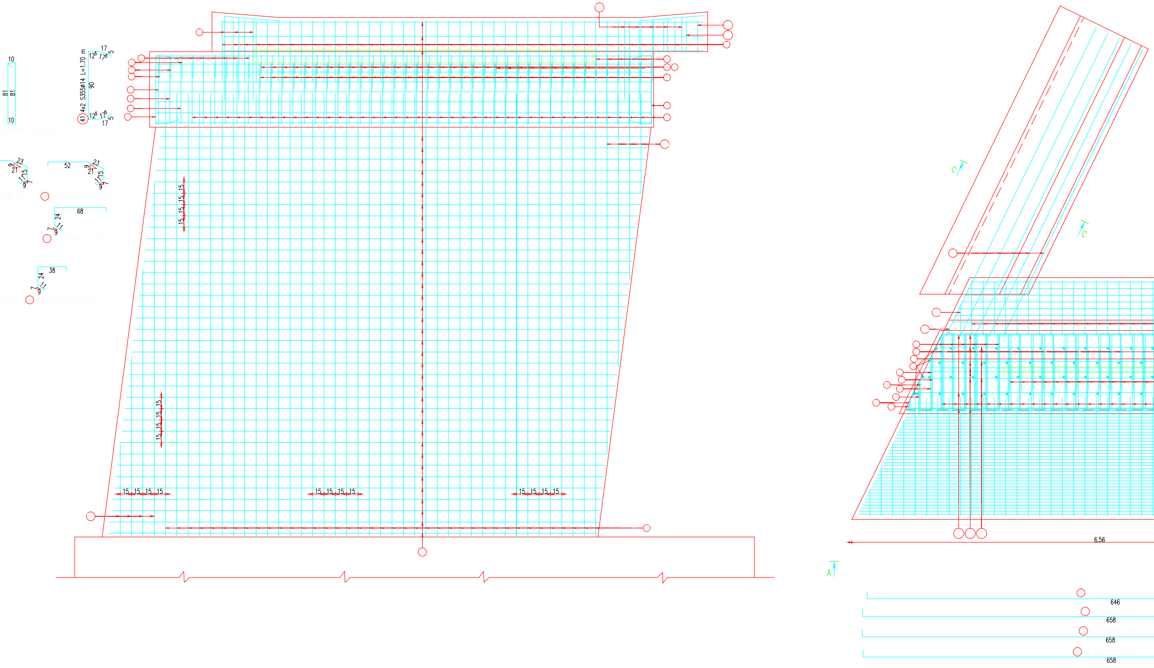
10
81
81
10
S355Ø10 L=1.90 m
41 4x2 S355Ø14 L=1.70 m
17
12⁵
17⁵
5
90
12⁵
17⁵
17
5
23
9
21
15
11
7
9
=1.80 m
52
23
9
21
15
11
7
9
1 S355Ø10 L=1.15 m
68
24
7
11
9
=0.55 m
1 S355Ø10 L=1.20 m
38
24
7
11
9
0.85 m
1 S355Ø10 L=0.90 m
15 15 15 15
15 15 15 15
15 15 15 15
15 15 15 15
15 15 15 15
C
C
6.56
A
7 37 S355Ø12 L=6.65 m
646
8 5 S345Ø20 L=6.90
658
9 20 S355Ø14 L=6.80
658
10 24 S355Ø12 L=6.75
658

VEDERE IN PLAN / PLAN VIEW

VEDERE D-D / D-D VIEW

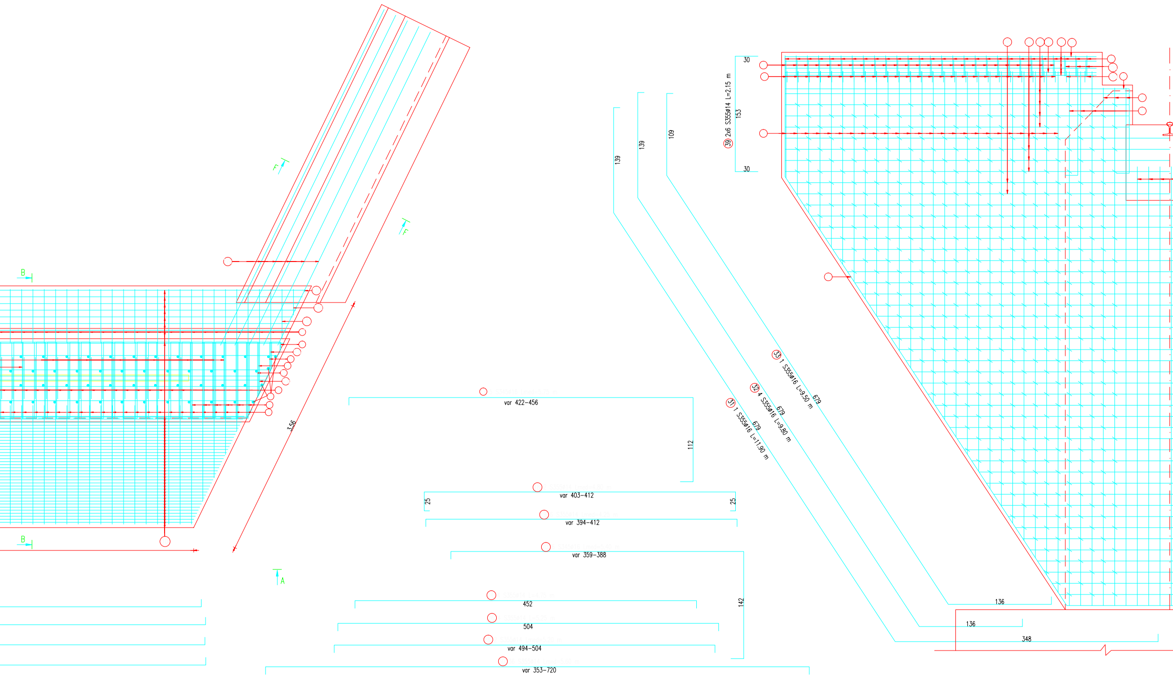
F
F
B
B
A
3.56
var 422-456
112
var 403-412
25
25
var 394-412
var 359-388
142
452
504
var 494-504
var 353-720
139
139
109
30
153
30
(39) 2x6 S355ø14 L=2.15 m
(33) 1 S355ø16 L=9.50 m
679
(32) 4 S355ø16 L=9.80 m
679
(31) 1 S355ø16 L=11.90 m
679
136
136
348

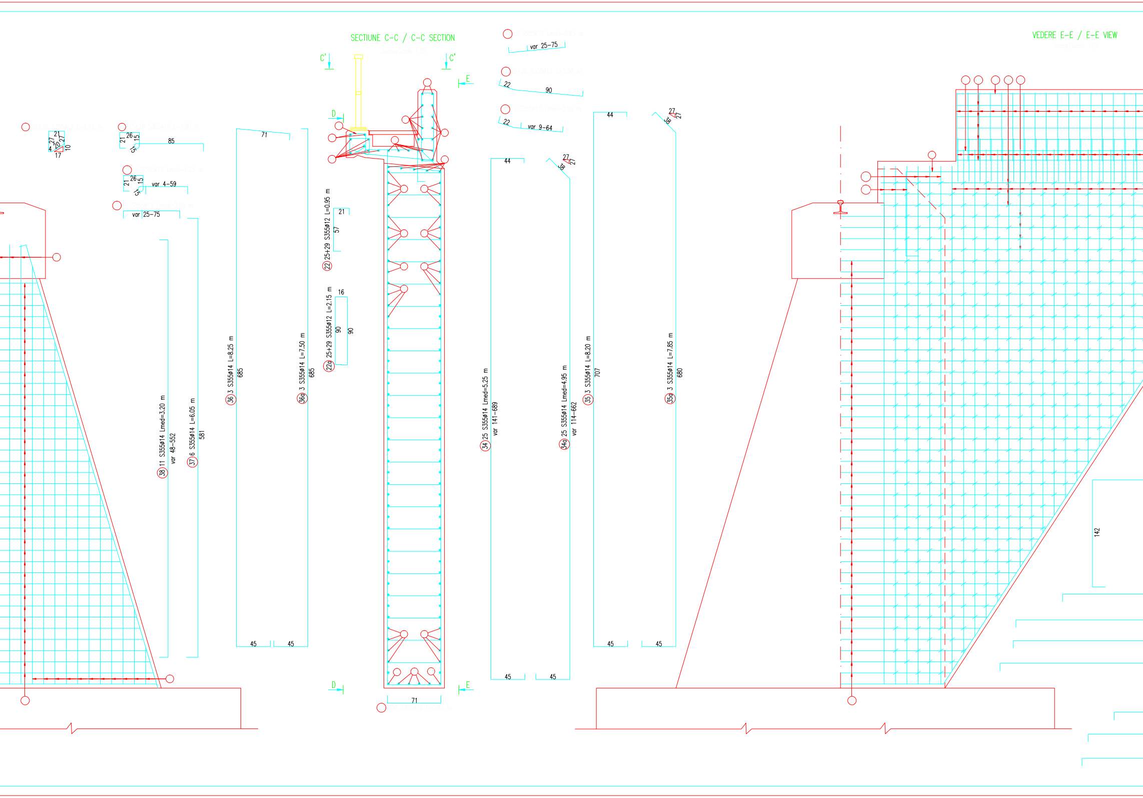

SECTIUNE C-C / C-C SECTION
Scara/Scale 1:25
VEDERE E-E / E-E VIEW
Scara/Scale 1:25
C'
C'
E
E
D
D
28+26 S355ø12 L=1.10 m
21
27
27
4
20
10
17
25+26 S355ø12 L=1.80 m
26
21
15
15
85
3 S355ø12 Lmed=1.25 m
26
21
15
15
var 4-59
3 S355ø12 Lmed=0.65 m
var 25-75
71
22 25+29 S355ø12 L=0.95 m
21
57
22a 25+29 S355ø12 L=2.15 m
16
90
90
38 11 S355ø14 Lmed=3.20 m
var 48-552
37 6 S355ø14 L=6.05 m
581
36 3 S355ø14 L=8.25 m
685
36a 3 S355ø14 L=7.50 m
685
45
45
71
3 S355ø12 Lmed=0.65 m
var 25-75
25+26 S355ø12 L=1.30 m
22
90
3 S355ø12 Lmed=0.80 m
22
var 9-64
44
27
27
38
34 25 S355ø14 Lmed=5.25 m
var 141-689
34a 25 S355ø14 Lmed=4.95 m
var 114-662
45
45
44
27
27
38
35 3 S355ø14 L=8.20 m
707
35a 3 S355ø14 L=7.85 m
680
45
45
142

VEDERE G-G / G-G VIEW

Scala/Scale 1:25

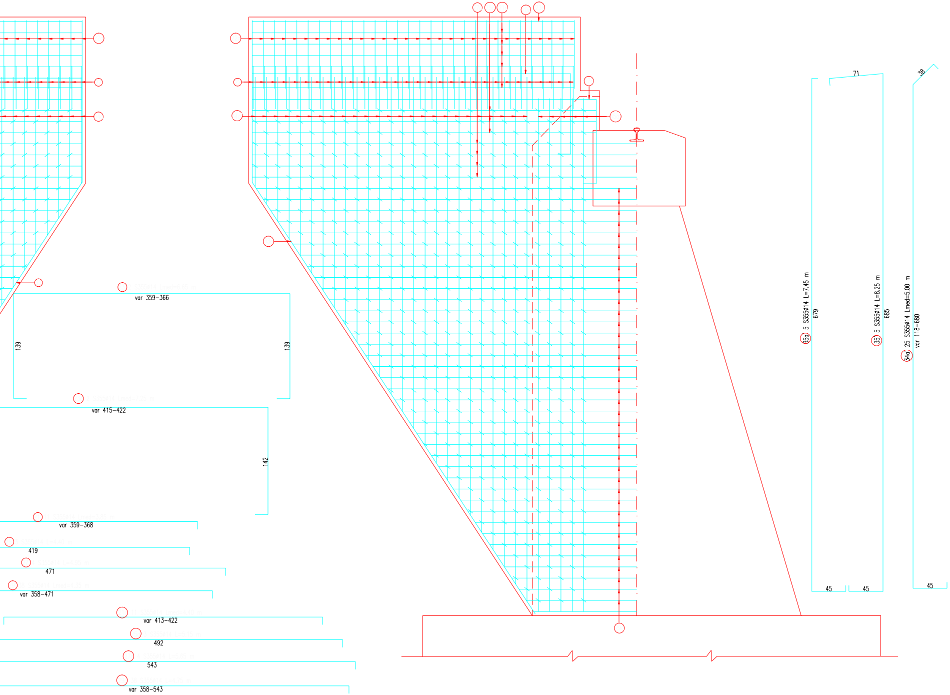
13 2 S355ø14 Lmed=6.65 m
var 359-366
139
139
13 2 S355ø14 Lmed=7.25 m
var 415-422
142
1 11 S355ø14 Lmed=3.85 m
var 359-368
25 3 S355ø14 L=4.40 m
419
27 4 S355ø14 L=4.95 m
471
29 38 S355ø14 Lmed=4.35 m
var 358-471
21a 11 S355ø14 Lmed=4.40 m
var 413-422
25a 3 S355ø14 L=5.15 m
492
27a 4 S355ø14 L=5.65 m
543
29a 38 S355ø14 L=4.75 m
var 358-543
35a 5 S355ø14 L=7.45 m
679
45
35 5 S355ø14 L=8.25 m
71
685
45
34a 25 S355ø14 Lmed=5.00 m
38
var 118-680
45

SECTIUNE F-F / F-F SECTION

Scara/Scale 1:25

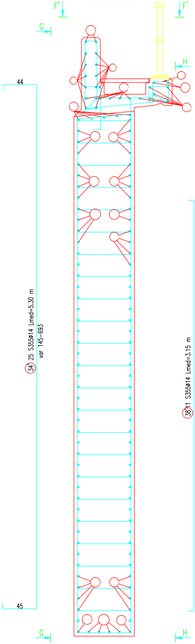
F'
F'
G
H
44
45
34 25 S355Ø14 Lmed=5.30 m
var 145-693
G
H

VEDERE H-H / H-H VIEW

Scara/Scale 1:25

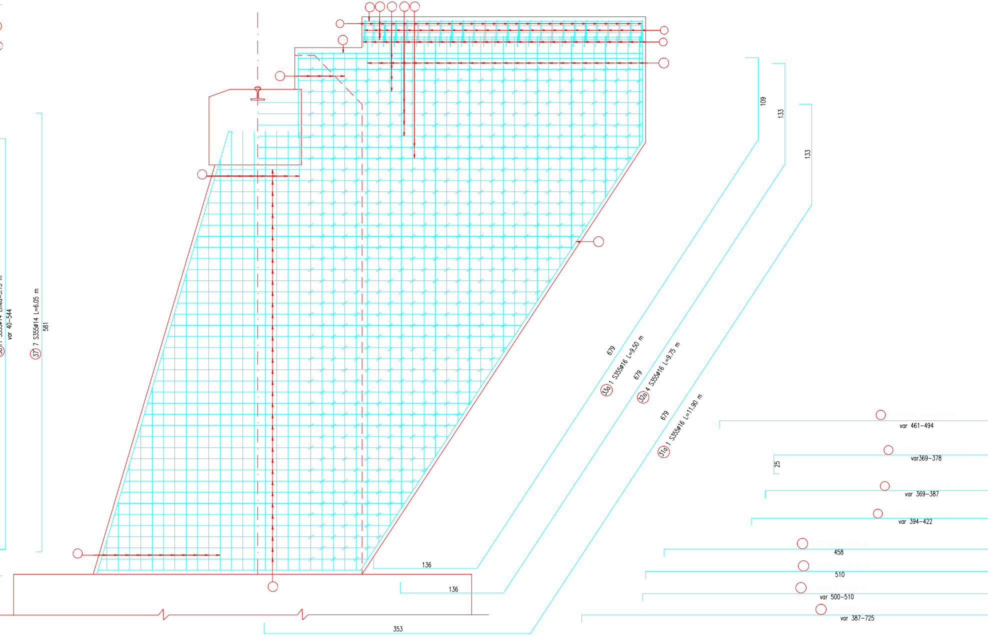
38 11 S355Ø14 Lmed=3.15 m
var 40-544
37 7 S355Ø14 L=6.05 m
581
109
133
133
679
33a 1 S355Ø16 L=9.50 m
679
32a 4 S355Ø16 L=9.75 m
679
31a 1 S355Ø16 L=11.90 m
136
136
353
5 S355Ø16 Lmed=6.15 m
var 461-494
2 S355Ø14 Lmed=4.50 m
var369-378
25
6 S355Ø14 Lmed=4.00 m
var 369-387
6 S345Ø16 Lmed=5.40 m
var 394-422
4 S355Ø14 L=4.80 m
458
4 S355Ø14 L=5.30 m
510
2 S355Ø14 L=5.25 m
var 500-510
36 S355Ø14 L=5.80 m
var 387-725

VEDERE C'-C' / C'-C' VIEW

Scara/Scale 1:25

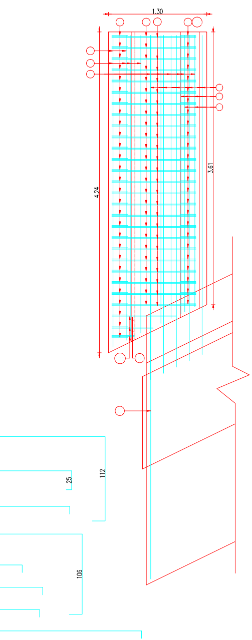
1.30
4.24
3.61
25
112
106

VEDERE F'-F' / F'-F' VIEW

Scara/Scale 1:25

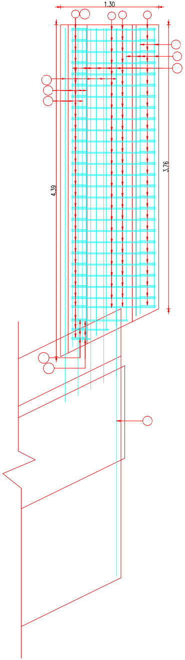

EXTRAS DE ARMATURA PENTRU O CULEE
REINFORCEMENT FOR ONE ABUTMENT

Marca	Diametru	Lung./buc.[m]	Nr.buc.	S355			S345	
				Φ10	Φ12	Φ14	Φ16	Φ20
1	10	3,75	42	157,50				
1a	10	3,15	2	6,30				
1b	10	2,50	2	5,00				
1c	10	1,90	2	3,80				
2	10	4,60	60	276,00				
2a	10	6,90	5	34,50				
2b	10	3,00	5	15,00				
2c	10	3,00	5	15,00				
3	12	1,05	30		31,50			
4	10	1,20	30	36,00				
5	10	1,20	30	36,00				
6	10	1,80	12	21,60				
6a	10	1,15	1	1,15				
6a'	10	1,20	1	1,20				
6b	10	0,85	1	0,85				
6b'	10	0,90	1	0,90				
6c	10	0,55	1	0,55				
7	12	6,65	87		578,55			
8	20	6,90	5					34,50
9	14	6,80	20			136,00		
10	12	6,75	24		162,00			
11	10	1,05	88	92,40				
12	14	6,30	39			245,70		
12a	14	3,30	4			13,20		
12b	14	3,40	4			13,60		
13	14	8,20	41			336,20		
13a	14	8,10	1			8,10		
13b	14	7,05	1			7,05		
13c	14	7,35	1			7,35		
13d	14	6,95	1			6,95		
13e	14	6,40	1			6,40		
14	12	1,10	54		59,40			
15	12	1,80	51		91,80			
15a	12	1,25	3		3,75			
15b	12	0,65	3		1,95			
16	12	1,30	51		66,30			
16a	12	0,80	3		2,40			
16b	12	0,65	3		1,95			
17	16	5,75	5				28,75	
17a	16	6,15	5				30,75	
18	16	4,80	2				9,60	
18a	16	4,50	2				9,00	
19	14	4,25	6			25,50		
19a	14	4,00	6			24,00		
20	16	5,40	6				32,40	
20a	16	5,40	6				32,40	
21	14	3,85	11			42,35		
21a	14	4,40	11			48,40		
22	12	0,95	54		51,30			
22a	12	2,15	54		116,10			
23	14	6,65	2			13,30		
23a	14	7,25	2			14,50		
24	14	4,75	4			19,00		
24a	14	4,80	4			19,20		
25	14	4,40	3			13,20		
25a	14	5,15	3			15,45		
26	14	5,25	4			21,00		
26a	14	5,30	4			21,20		
27	14	4,95	4			19,80		
27a	14	5,65	4			22,60		
28	14	5,20	2			10,40		
28a	14	5,25	2			10,50		
29	14	4,35	38			165,30		
29a	14	4,75	38			180,50		
30	14	5,60	36			201,60		
30a	14	5,80	36			208,80		
31	16	11,90	1				11,90	

Marca	Diametru	Lung./buc.[m]	Nr.buc.	S355			S345	
				Φ10	Φ12	Φ14	Φ16	Φ20
31a	16	11,90	1				11,90	
32	16	9,80	4				39,20	
32a	16	9,75	4				39,00	
33	16	9,50	1				9,50	
33a	16	9,50	1				9,50	
34	14	5,25	25			131,25		
34a	14	4,95	25			123,75		
34'	14	5,30	25			132,50		
34a'	14	5,00	25			125,00		
35	14	8,20	3			24,60		
35a	14	7,85	3			23,55		
35'	14	8,25	5			41,25		
35a'	14	7,45	5			37,25		
36	14	8,25	3			24,75		
36a	14	7,50	3			22,50		
37	14	6,05	6			36,30		
37'	14	6,05	7			42,35		
38	14	3,20	11			35,20		
38'	14	3,15	11			34,65		
39	14	2,15	12			25,80		
40	10	0,85	864	734,40				
41	14	1,70	8			13,60		
Lungimi totale pe diametre			(m)	1438,15	1167,00	2736,95	278,40	34,50
Masa pe metru liniar			(kg/ml)	0,617	0,888	1,208	1,578	1,578
Masa pe diametre			(kg)	886,67	1036,08	3307,37	439,41	54,45
Masa pe tip otel			(kg)	5231,00			494,00	
Masa totala culee			(kg)	5725,00				
Pierderi 5%			(kg)	286,25				
Masa totala culee			(kg)	6050,00				

TOTAL POD (4 CULEI): 4 x 6050.00kg=24200.00kg
TOTAL BRIDGE (4 ABUTMENTS): 4 x 6050.00kg=24200.00kg

DALE PREFABRICATE DIN BETON ARMATE CU S.T.N.B.
CONCRETE PREFAB SLABS REINFORCED WITH S.T.N.B.

Scara/Scale 1:10
TIP 1/TYPE 1
(14 buc. pentru trotuar/14 piece for sidewalk)

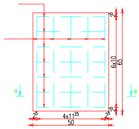
Φ6STNB
Φ6STNB
a
a
2⁵
6x10
65
2⁵
2⁵
4x11²⁵
2⁵
50

SECTIUNE a-a/a-a SECTION

 

Se interzice copierea, difuzarea, imprumutarea sau utilizarea in alte scopuri, fara permisiunea AREX Lider Company ca proprietar al desenului.
This drawing is forbidden to be copied, lent or used in other purposes than those previously approved by AREX Lider Company as its owner.

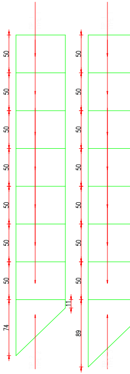
50
50
50
50
50
50
50
74
11
50
50
50
50
50
50
50
89

EXTRAS DE ARMATURA STNB PENTRU O CULEE
TABLE FOR REINFORCEMENTS STNB FOR SINGLE ABUTMENT

TIP/TYPE	TIP ARMATURA TYPE REINFOCEMENT	Nr. BUC. No. PIECE	kg/m	m/buc. m/piece	kg
TIP 1 TYPE 1	STNB 6 G.Q.283	14	0.222	6.15	20,00
TIP 2 TYPE 2	STNB 6 G.Q.283	1	0.222	8.80	2,00
TIP 3 TYPE 3	STNB 6 G.Q.283	1	0.222	10.00	2.50
				TOTAL	25.00kg

TOTAL POD (4 CULEI): 4 x 25kg = 100kg
TOTAL BRIDGE (4 ABUTMENTS): 4 x 25kg = 100kg

Beton: Concrete:	- C30/37 suprastructura/superstructure
Tipul grinzilor: Beams type:	- grinzi metalice sudate/steel welded girders
Otel pentru grinzi: Steel for the beams:	- (OL 37-EP) $S275J_3G_3$ (EN 10025/2004)
Armatura: Reinforcement:	- S355;S345
Strat de acoperire: Concrete cover	- min. 4cm expunere in aer/air exposed

D					
C					
B					
A					
Indice Index	Data Date	Modificare Modification/Revision	Proiectant Designer	Aprobat Consultant Approved Consultant	Aprobat CFR Approved CFR

GUVERNUL ROMANIEI
ROMANIAN GOVERNMENT

PROIECT FINANŢAT DE UNIUNEA EUROPEANĂ
EUROPEAN UNION FINANCED PROJECT

CLIENT / CLIENT

C.N.C.F. "C.F.R." - S.A.

ITALFERR
GRUPPO FERROVIE DELLO STATO
Joint Venture leader

Scott Wilson

OBERMEYER
PLANEN + BERATEN GmbH

TECNIC
Consulting Engineers

CONSULTANT / CONSULTANT

			Data Date	Semnătură Signature
Aprobat Approved	Şef proiect Project manager	R. Liuzza		
Aprobat Approved	Coordonator Secţiune 1 Section 1 Coordinator	C. Gambelli		
Verificat Checked	Expert Cheie Checking Expert	V. Kallidromitis		

SUBCONTRACTANT / SUBCONTRACTOR

Aprobat Approved	Responsabil Subconsultant Subconsultant Responsible	A.Stanciu - Dinulescu	02.2012	
Întocmit Elaborated	Proiectant Designer	Totan Ciprian	02.2012	

Reabilitarea liniei de cale ferata Braşov - Simeria, parte componentă a coridorului IV Pan European, pentru circulaţia trenurilor cu viteza maximă de 160 km/h,
Tronsonul : Braşov - Sighişoara
Rehabilitation of the railway line Braşov - Simeria, component Part of the IV Pan-European Corridor, for the trains circulation with maximum speed of 160 km/h,
Section : Braşov - Sighişoara

Proiect/Project
2004/RO/16/P/PA/003

Faza / Phase:
D.E. / E.D.

Denumire desen / Drawing Title :

INTERVAL/SECTION RACOS-CATA
POD Km 231+746.888 D=12.00m/PLAN ARMARE ELEVATII CULEI
BRIDGE Km 231+746.888 D=12.00m/ABUTMENTS ELEVATIONS REINFORCEMENT PLAN

Codificare / Codification System	Scara / Scale 1:25	LOT / LOT	Nr. / No 01 / 01

EA51 01 E 12 BC PV 02 2 2 010 0