Sc. 1:500

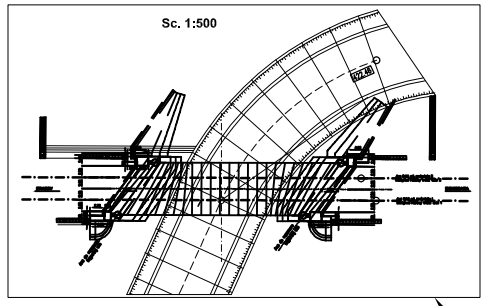

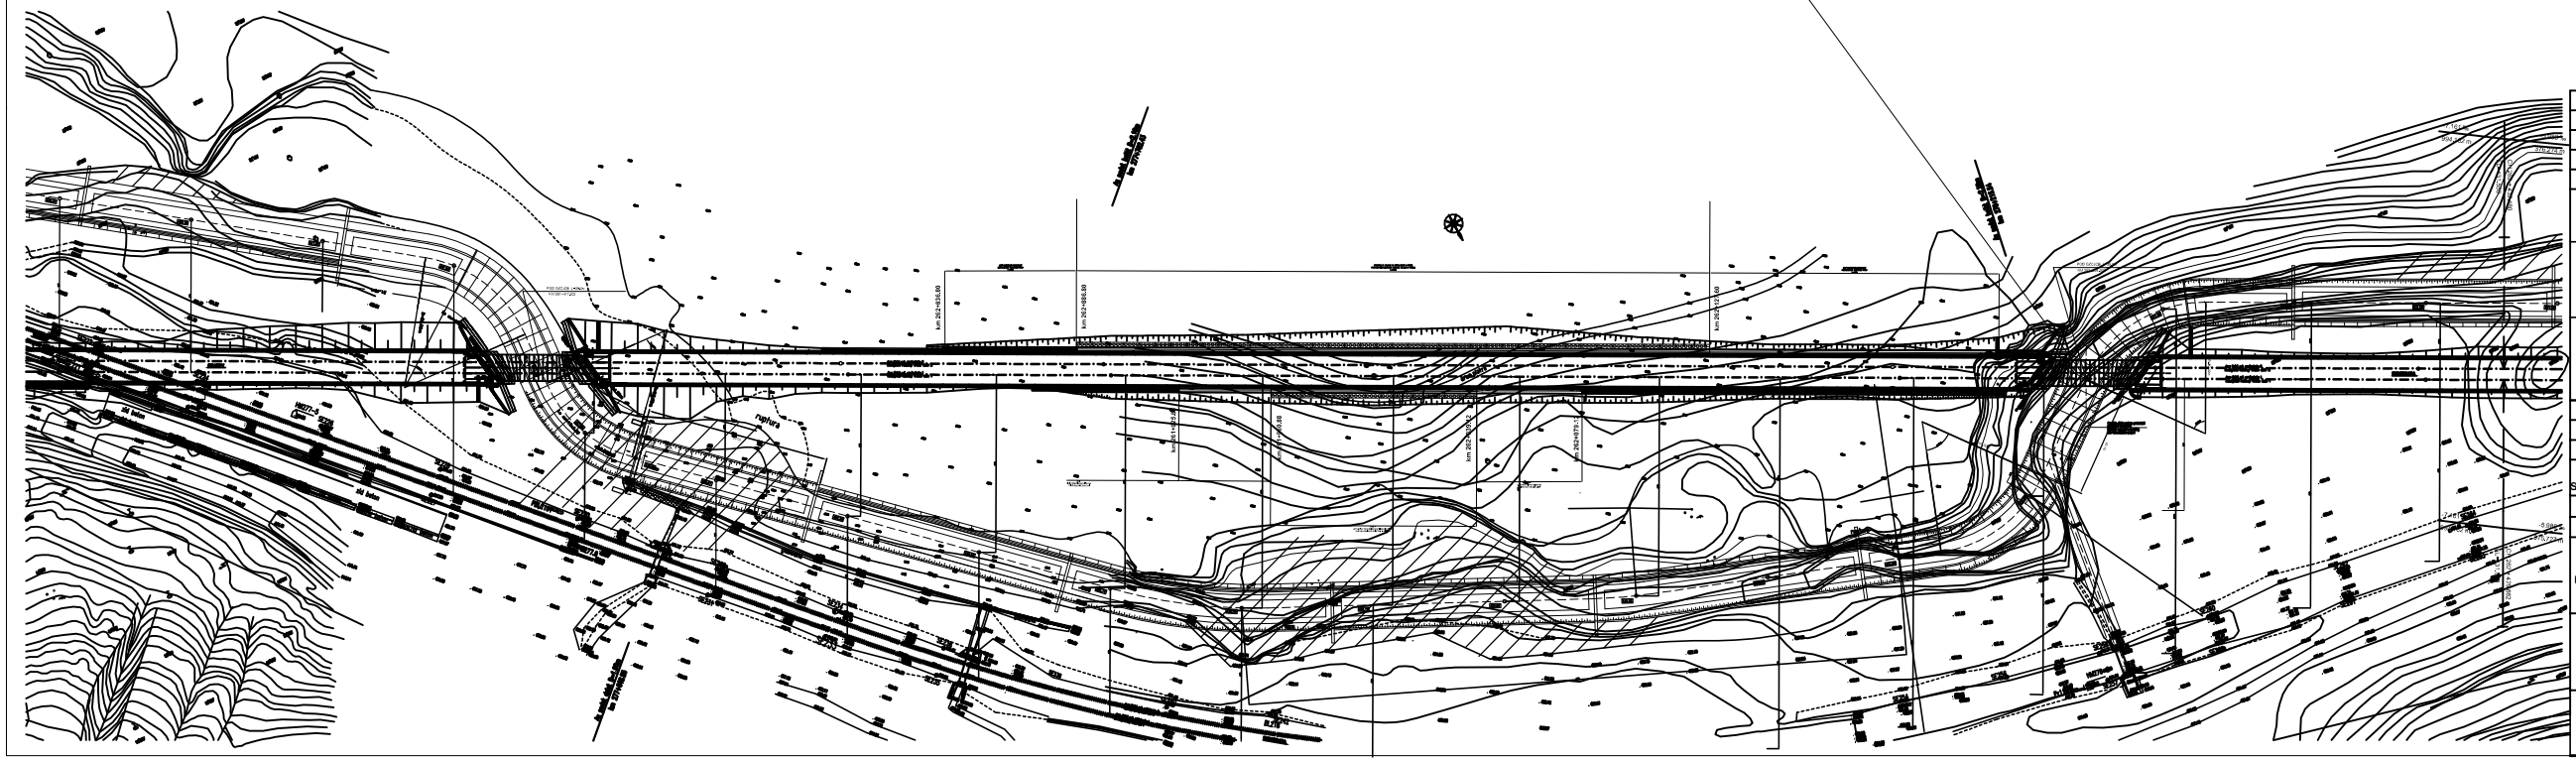

D					
C					
B					
A	12.2011	Emisiune 1 1 Revizie	Valentin Florea		
Index Index	Data Date	Modificarea Revizia Modification Revision	Proiectant Designer	Aprobat Consultant Approved Consultant	Aprobat CNR Approved CNR

GUVERNUL ROMANIEI
ROMANIAN GOVERNMENT

PROIECT FINANTAT DE UNIUNEA EUROPEANA
EUROPEAN UNION FINANCED PROJECT

C.N.C.F. "C.F.R." - S.A.

CLIENT / CLIENT

ITALFERR
GRUPPO FERROVIE DELLO STATO
Asistent Tehnic Acustic

Scott Wilson

OBERMEYER PLANEN + BERATEN GMBH

TECNIC Consulting Engineers

CONSULTANT / CONSULTANT

			Data Date	Semnătura Signature
Aprobat Approved	Şef proiect Project manager	R. Liuzza		
Aprobat Approved	Coordonator Secţiune I Section 1 Coordinator	C. Gambelli		
Verificat Checked	Expert Drumuri Checking Expert	V.Kallitsoniklis		

SUBCONTRACTANT / SUBCONTRACTOR

Aprobat Approved	Responsabil Subconsultant Subconsultant Responsible	A. Dinulescu Standu	11.2011	
Întocmit Lisconcted	Proiectant Designer	Valentin Florea	11.2011	

Reabilitarea liniei de cale ferata Braşov - Simeria, parte componentă a coridorului IV Pan European, pentru circulaţia trenurilor cu viteza maximă de 160 km/h,
Tronsonul : Braşov - Sighişoara
Rehabilitation of the railway line Brasov - Simeria, component Part of the IV Pan-European Corridor, for the trains circulation with maximum speed of 160 km/h,
Section : Brasov - Sighisoara

Proiect/Project
2004/RO/16/P/PA/003

Faza / Phase:
P.Th. / T.D.

Denumire desen / Drawing Title :

INTERVAL /SECTION ARCHITA-VANATORI

POD - KM 262+004.302 D=35.00m PLAN DE SITUATIE
BRIDGE-KM 262+004,302 - D=35,00m - LAYOUT PLAN

Codificare / Codification System	Scara / Scale 1:200	LOT / LOT	Nr. / Nr. 01 / 01
EAST 01 C RE LB PO 05 7 0 001 1			

420x1189