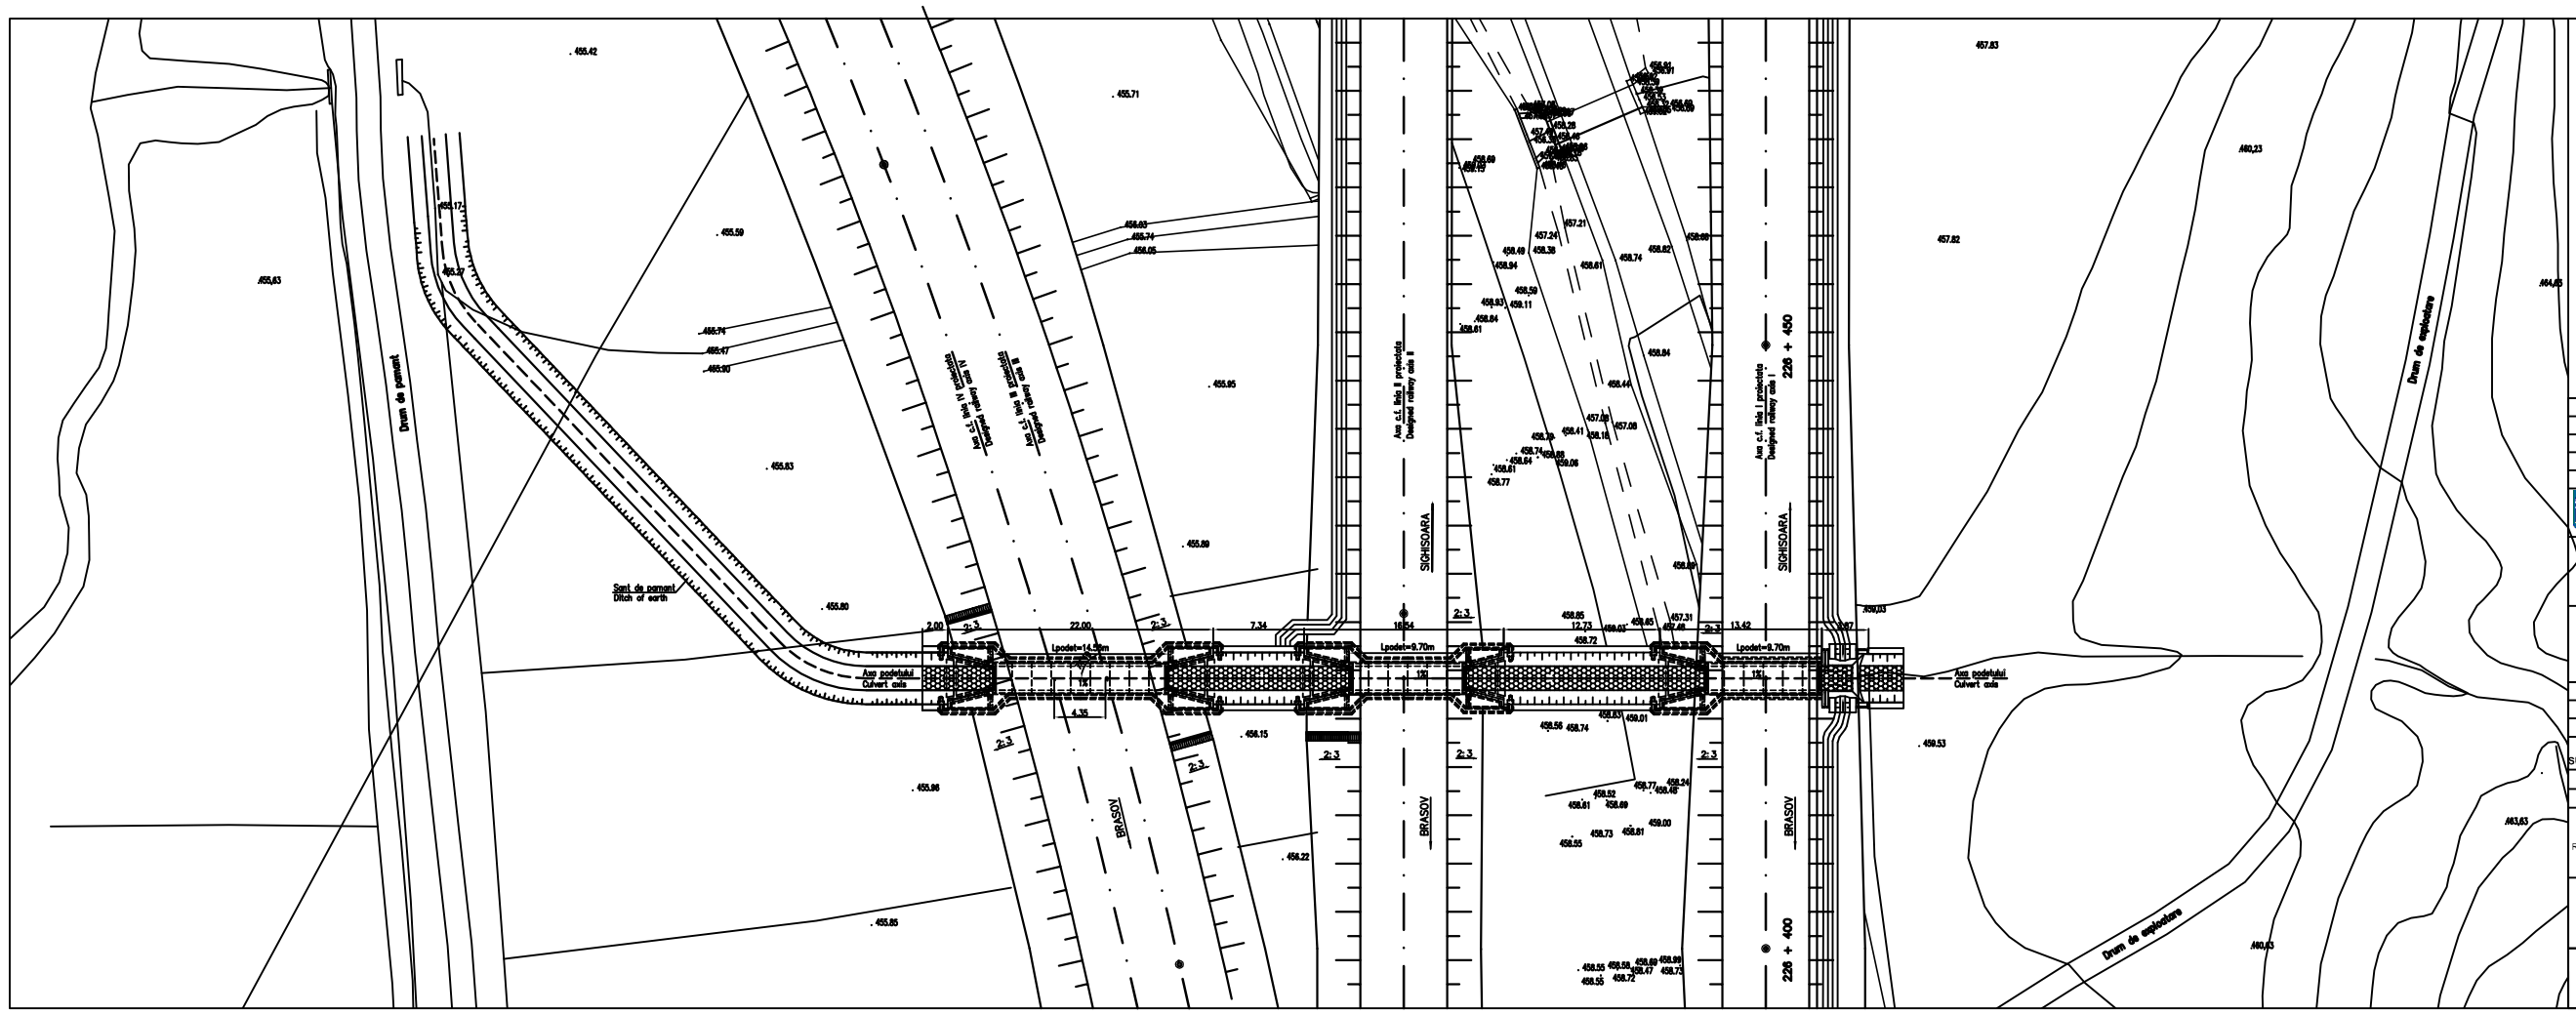

SE INTERZICE COPIEREA, DIFUZAREA, IMPRUMUTAREA SAU UTILIZAREA IN ALTE SCOPURI FARA PERMISIUNEA AREX LIDER COMPANY CA PROPRIETAR AL DESENULUI

THIS DRAWING IS FORBIDDEN TO BE COPIED, LENT OR USED IN OTHER PURPOSES THAN THOSE PREVIOUSLY APPROVED BY AREX LIDER COMPANY AS ITS OWNER.

Indice / Index	Data / Date	Modificare / Modification/Revision	Proiectant / Designer	Verificat Coordonator / Approved Consultant	Aprobat CFR / Approved CFR
D					
C					
B					
A	12.2011	REVIZIA 1	Mihai Ady-Nicolae		

GUVERNUL ROMANIEI
ROMANIAN GOVERNMENT

PROIECT FINANTAT DE UNIUNEA EUROPEANĂ
EUROPEAN UNION FINANCED PROJECT

C.N.C.F. "C.F.R." - S.A.

CLIENT / CLIENT

CONSULTANT / CONSULTANT

Abrevierea / Approved	Specialitatea / Discipline	Numele / Name	Data / Date	Semnătura / Signature
Aprobat / Approved	Şef proiect / Project manager	R. Lăzea		
Aprobat / Approved	Coordonator Secţiune / Section / Coordinator	C. Gambeli		
Verificat / Checked	Expert Cheie / Checking Expert	V.Kalidromitis		

SUBCONTRACTANT / SUBCONTRACTOR

Abrevierea / Approved	Responsabil Subconsultant / Subconsultant Responsible		
Întocmit / Elaborated	Proiectant / Designer	A. Dănăilescu Stanciu	09.2011
		Mihai Ady-Nicolae	09.2011

Reabilitarea liniei de cale ferata Brasov - Simeria, parte componentă a coridorului IV Pan European, pentru circulatia trenurilor cu viteza maximă de 160 km/h, **Tronsonul : Braşov - Sighişoara**
Rehabilitation of the railway line Brasov - Simeria, component Part of the IV Pan-European Corridor, for the trains circulation with maximum speed of 160 km/h, **Section : Braşov - Sighişoara**

Proiect/Project
2004/RO/16/P/PA/003

Faza / Phase:
P.Th. / T.D.

Denumire desen / Drawing Title

INTERVAL / SECTION:RACOS - CATA
PODET C2 - KM 226+423.086 / KM 226+423.086 - CULVERT C2
PLAN DE SITUATIE/ LAYOUT PLAN

Codificare / Codification System: EAST 01 S 02 LB PO 03 7 1 001 1

Scara / Scale 1:500 1:5

LOT / LOT

Nr. / No. 01 / 01