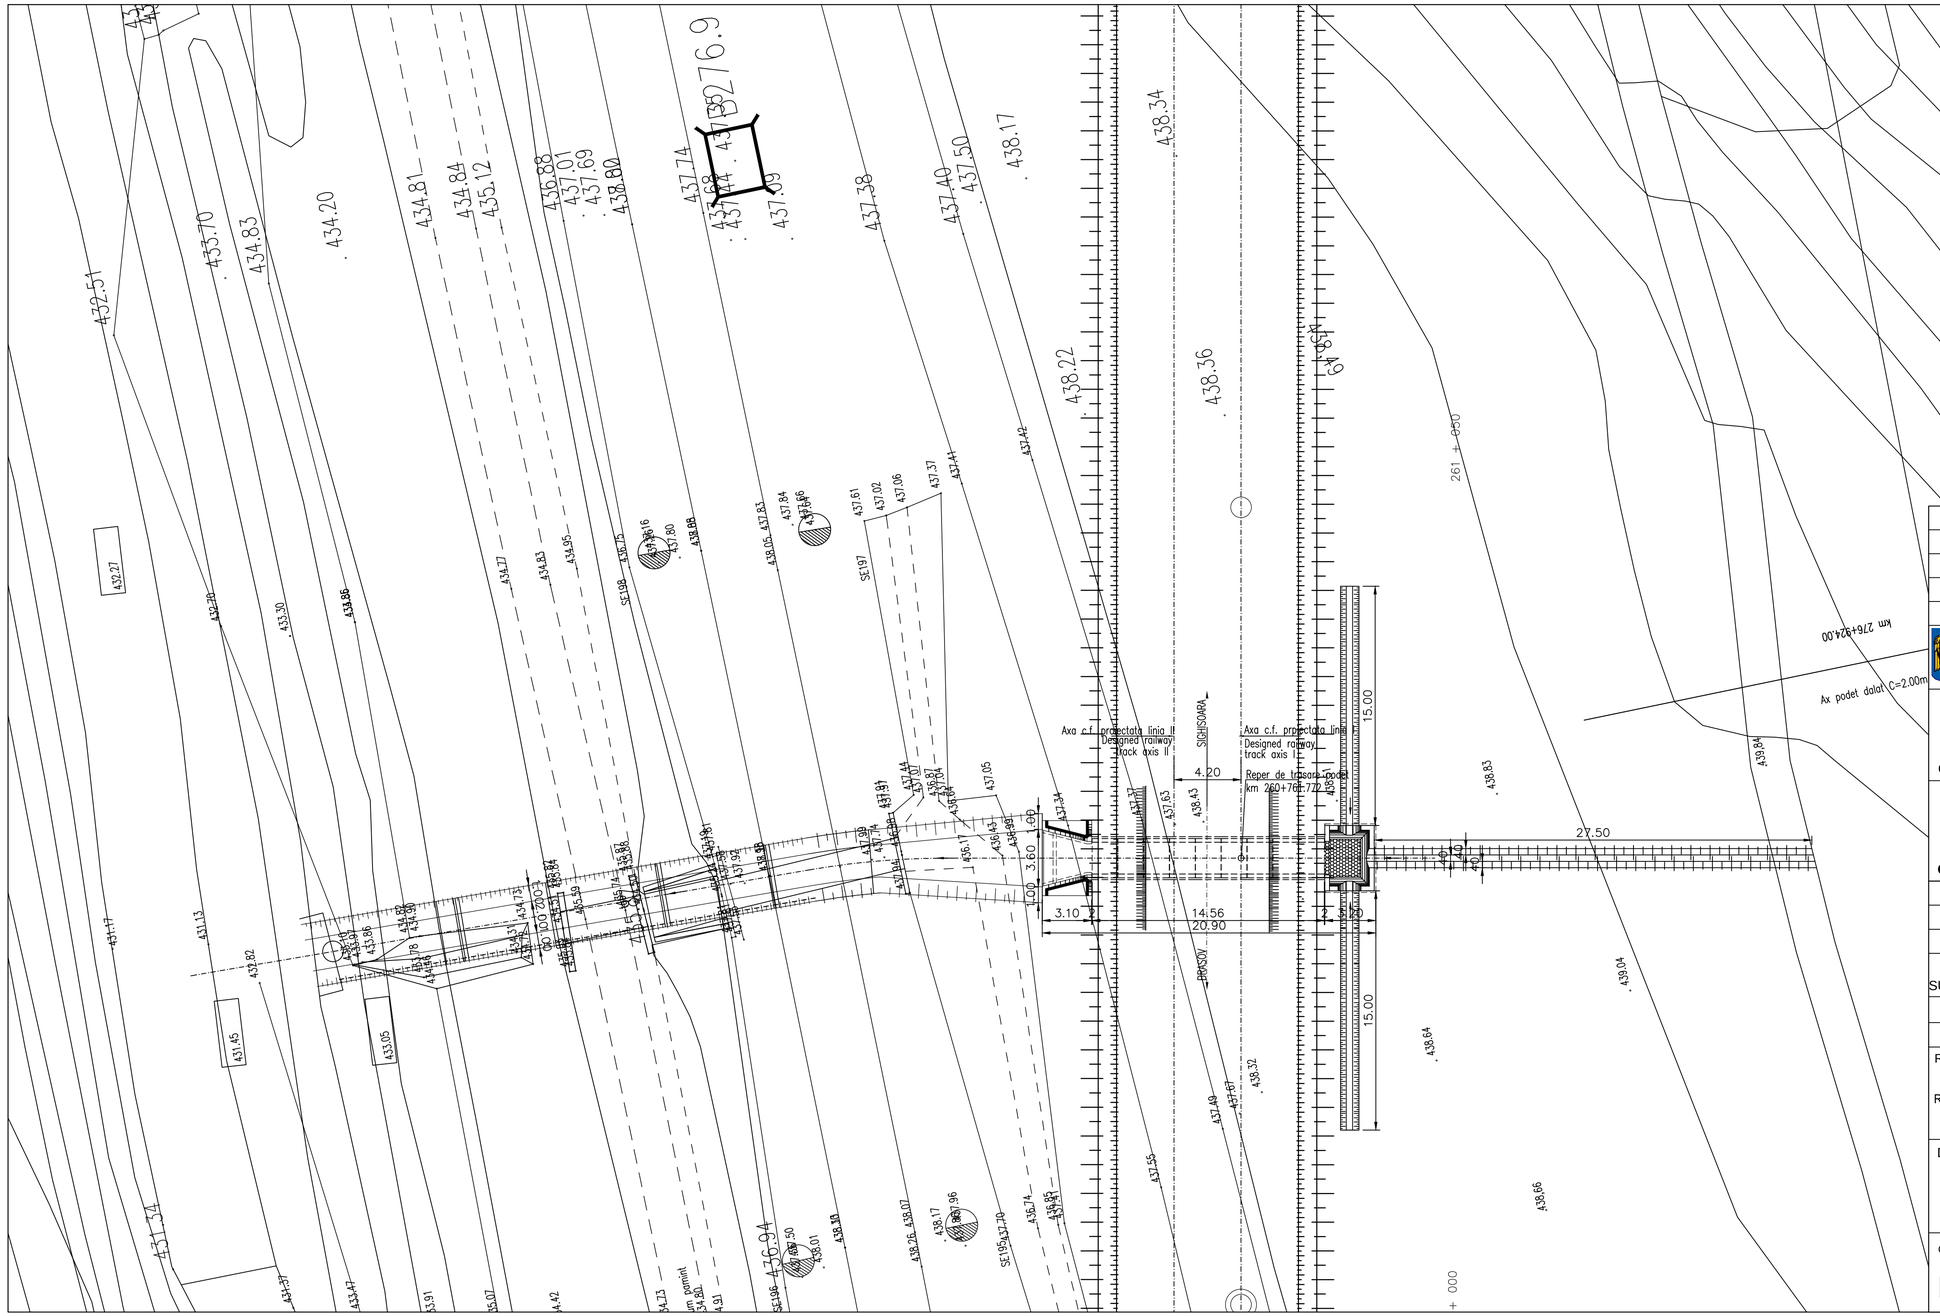


This drawing is forbidden to be copied, lent or used in other purposes than those previously approved by AREX *Lider* Company as its owner.
Se interzice copierea, difuzarea, imprumutarea sau utilizarea in alte scopuri, fara permisiunea AREX *Lider* Company ca proprietar al desenului.

| Indice Index | Data Date | Modificare Modification/Revision | Proiectant Designer | Aprobat Consultant Approved Consultant | Aprobat CFR Approved CFR |
|---|---|---|---|---|---|
| C | | | | | |
| B | | | | | |
| A | 12.2011 | Revizia 1 | Secu Razvan | | |

GUVERNUL ROMANIEI
ROMANIAN GOVERNMENT

PROIECT FINANȚAT DE UNIUNEA EUROPEANĂ
EUROPEAN UNION FINANCED PROJECT

CLIENT / CLIENT

C.N.C.F. "C.F.R." - S.A.

ITALFERR GRUPPO FERROVIE DELLO STATO Joint Venture leader

Scott Wilson

OBERMEYER PLANEN + BERATEN GmbH

TECNIC Consulting Engineers

**CONSULTANT / CONSULTANT**

| | | | Data Date | Semnătura Signature |
|---|---|---|---|---|
| Aprobat Approved | Șef proiect Project manager | R. Liuzza | | |
| Aprobat Approved | Coordonator Secțiune 1 Section 1 Coordinator | C. Gambelli | | |
| Verificat Checked | Expert Cheie Key Expert | V.Kallidromitis | | |

SUBCONTRACTANT / SUBCONTRACTOR

| | | | | |
|---|---|---|---|---|
| Aprobat Approved | Responsabil Subconsultant Subconsultant Responsible | A. Dinulescu Stanciu | 07.2011 | |
| Întocmit Elaborated | Proiectant Designer | Secu Andrei Razvan | 07.2011 | |

Reabilitarea liniei de cale ferata Brașov - Simeria, parte componentă a coridorului IV Pan European, pentru circulația trenurilor cu viteza maximă de 160 km/h,
Tronsonul : Brasov - Sighisoara
Rehabilitation of the railway line Brașov - Simeria, component Part of the IV Pan-European Corridor, for the trains circulation with maximum speed of 160 km/h,
Section : Brasov - Sighisoara

Proiect/Project
2004/RO/16/P/PA/003

Faza / Phase:
P.Th. / T.D.

Denumire desen / Drawing Title :

INTERVAL / SECTION ARCHITA - VANATORI
PODET km 260+761.772 -PLAN DE SITUATIE
CULVERT km 260+761.772 - GENERAL LAYOUT

| Codificare / Codification System | Scara / Scale | LOT / LOT | Nr. / No |
|---|---|---|---|
| E A 5 1 0 1 C 1 6 L 8 P 0 0 7 6 1 0 0 1 1 | 1:200 | | 01 / 01 |