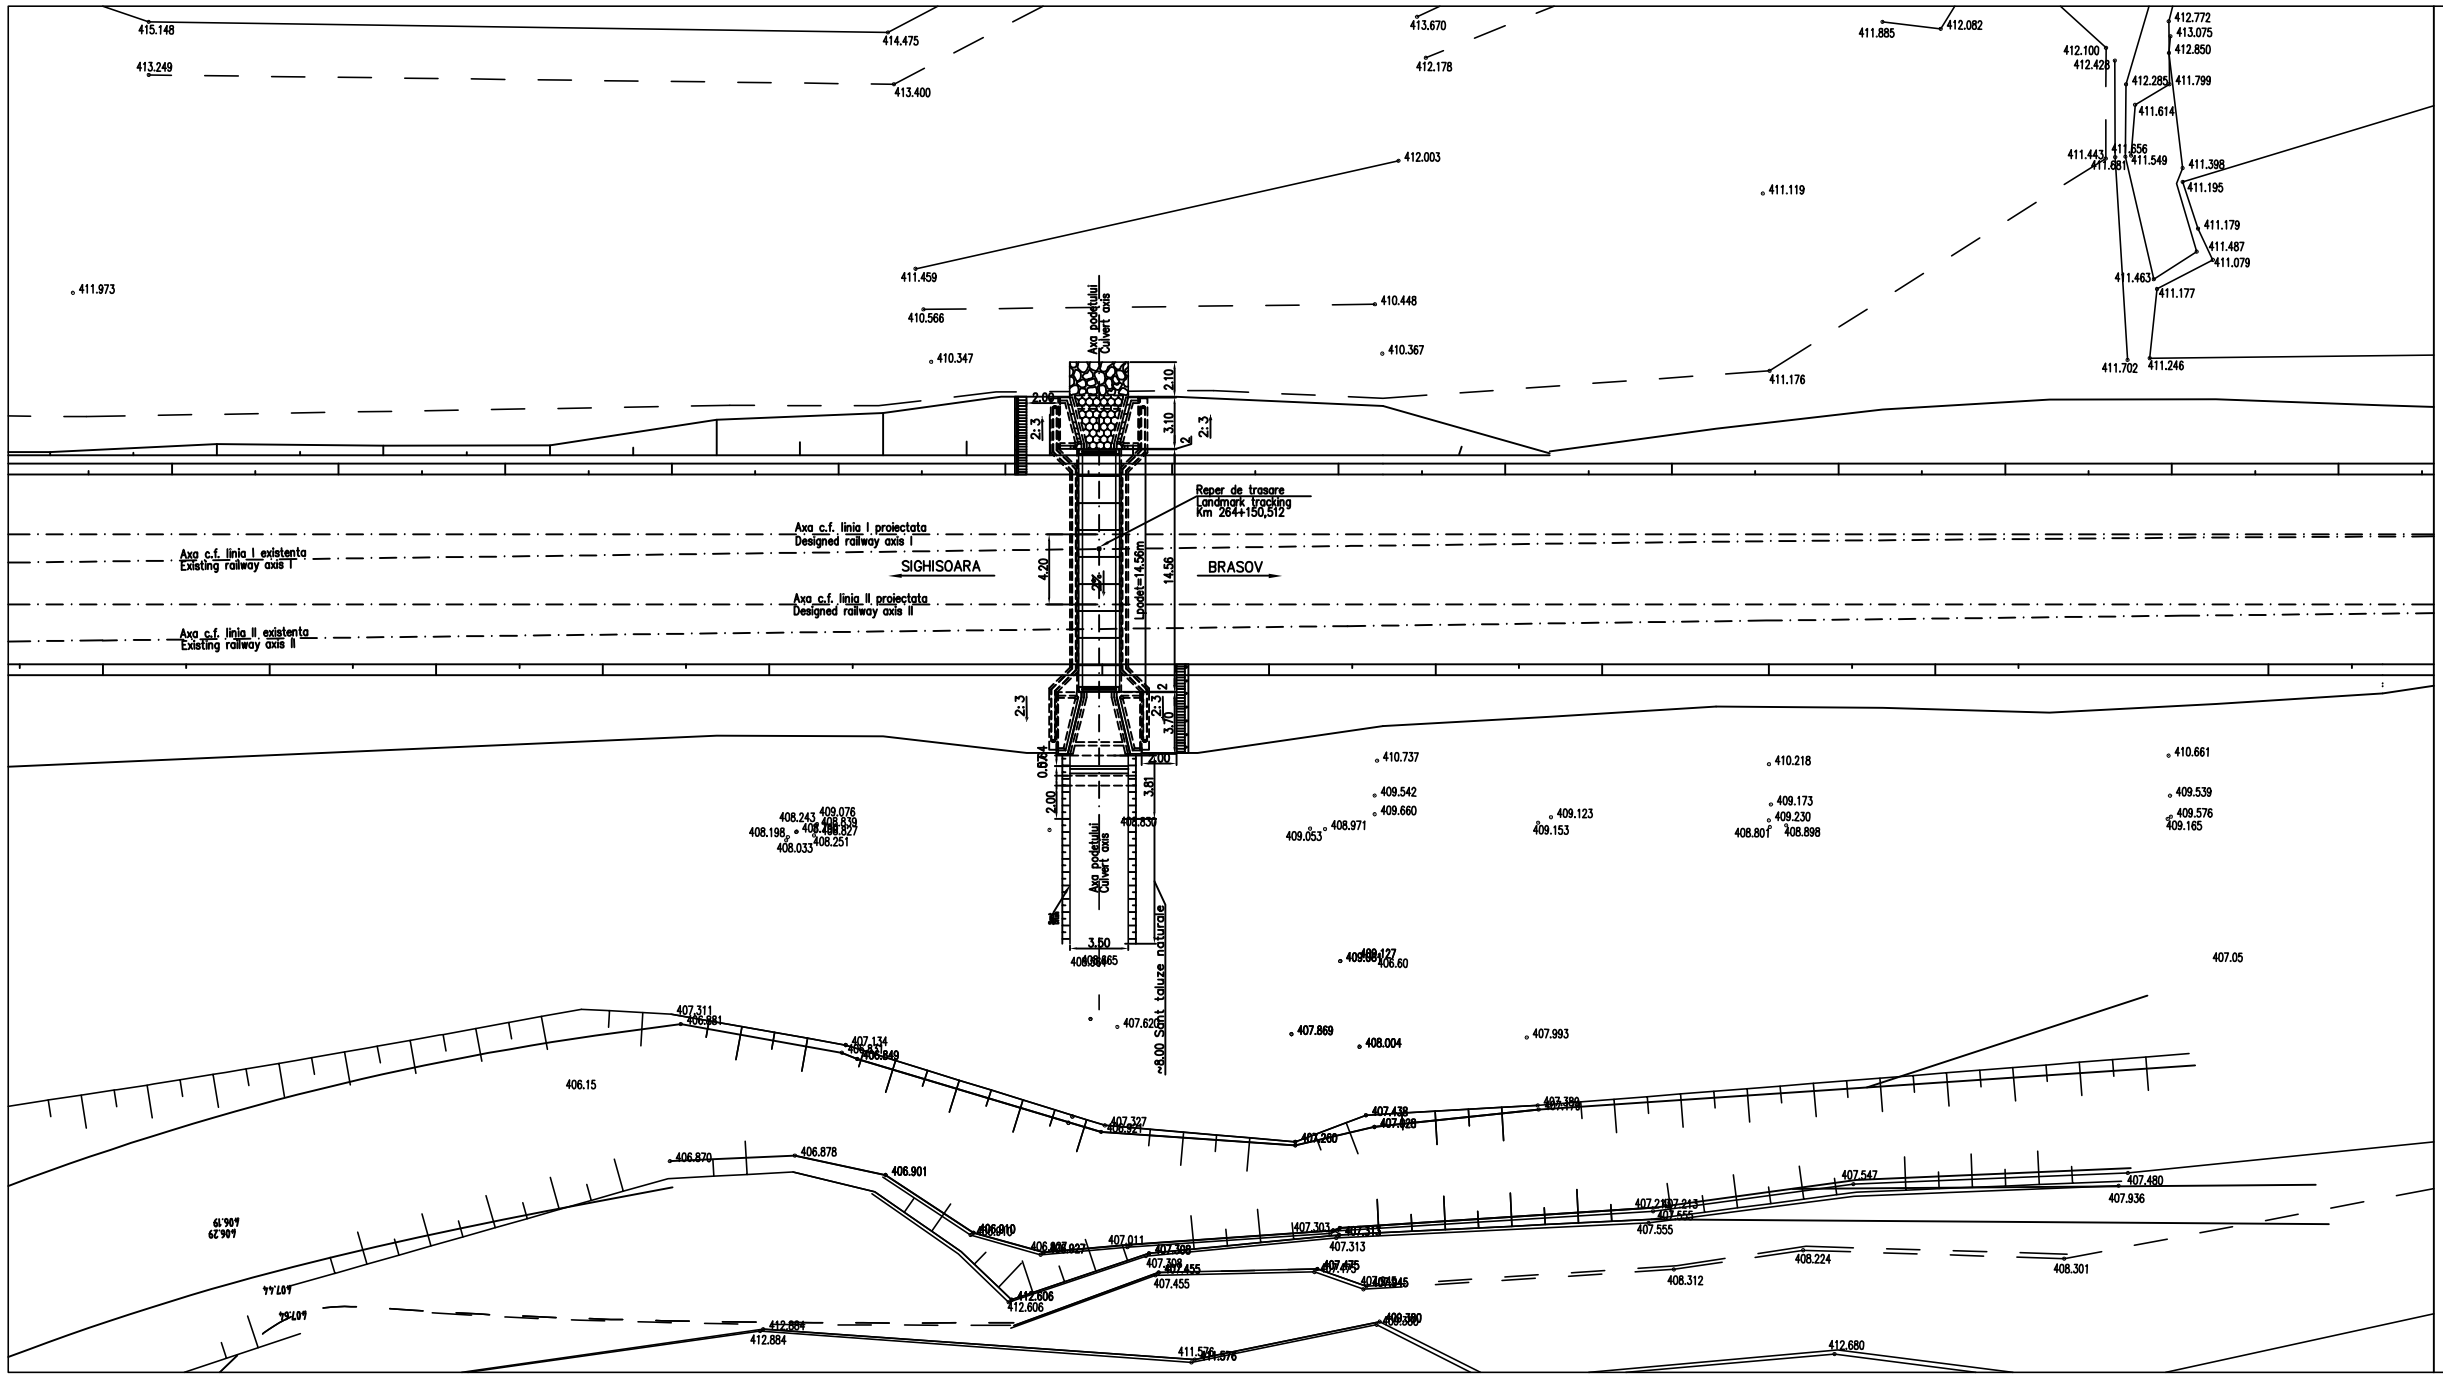

SE INTERZICE COPIEREA, DIFUZAREA, IMPRUMUTAREA SAU UTILIZAREA IN ALTE SCOPURI FARA PERMISIUNEA AREX LIDER COMPANY CA PROPRIETAR AL DESENULUI

THIS DRAWING IS FORBIDDEN TO BE COPIED, LENT OR USED IN OTHER PURPOSES THAN THOSE PREVIOUSLY APPROVED BY AREX LIDER COMPANY AS ITS OWNER.

Indice Index	Data Date	Modificare Modification/Revision	Proiectant Designer	Aprobat Consultant Approved Consultant	Aprobat CFR Approved CFR
D					
C					
B					
A	12.2011	Revizia 1	Mihail Ady Nicolae		

GUVERNUL ROMANIEI
ROMANIAN GOVERNMENT

PROIECT FINANȚAT DE UNIUNEA EUROPEANĂ
EUROPEAN UNION FINANCED PROJECT

CLIENT / CLIENT

C.N.C.F. "C.F.R." - S.A.

CONSULTANT / CONSULTANT

			Data Date	Semnătură Signature
Aprobat Approved	Șef proiect Project manager	R. Lluzza		
Aprobat Approved	Coordonator Secțiune 1 Section 1 Coordinator	C. Gambelli		
Verificat Checked	Expert Checking Expert	V.Kalildromitis		

SUBCONTRACTANT / SUBCONTRACTOR

Aprobat Approved	Responsabil Subconsultant Subconsultant Responsible	A. Dinulescu Stanciu	08.2011
Întocmit Elaborated	Proiectant Designer	Mihail Ady-Nicolae	08.2011

Reabilitarea liniei de cale ferata Brașov - Simeria, parte componenta a coridorului IV Pan European, pentru circulația trenurilor cu viteza maxim à de 160 km/h, **Tronsonul : Brașov - Sighișoara**

Rehabilitation of the railway line Brașov - Simeria, component Part of the IV Pan-European Corridor, for the trains circulation with maximum speed of 160 km/h, **Section : Brașov - Sighișoara**

Proiect/Project
2004/RO/16/P/PA/003

Faza / Phase: P.Th. / T.D.

Denumire desen / Drawing Title

INTERVAL / SECTION: ARCHITA - VANATORI
PODET C2 - KM 264+150,512 / KM 264+150,512 - CULVERT C2
PLAN DE SITUATIE/ LAYOUT PLAN

Codificare / Codification System												Scara / Scale 1:200:	LOT / LOT	Nr. / No 01 / 01
E	A	5	1	0	1	C	1	6	L	8	P	O	0	8	2	1	0	0	1	1