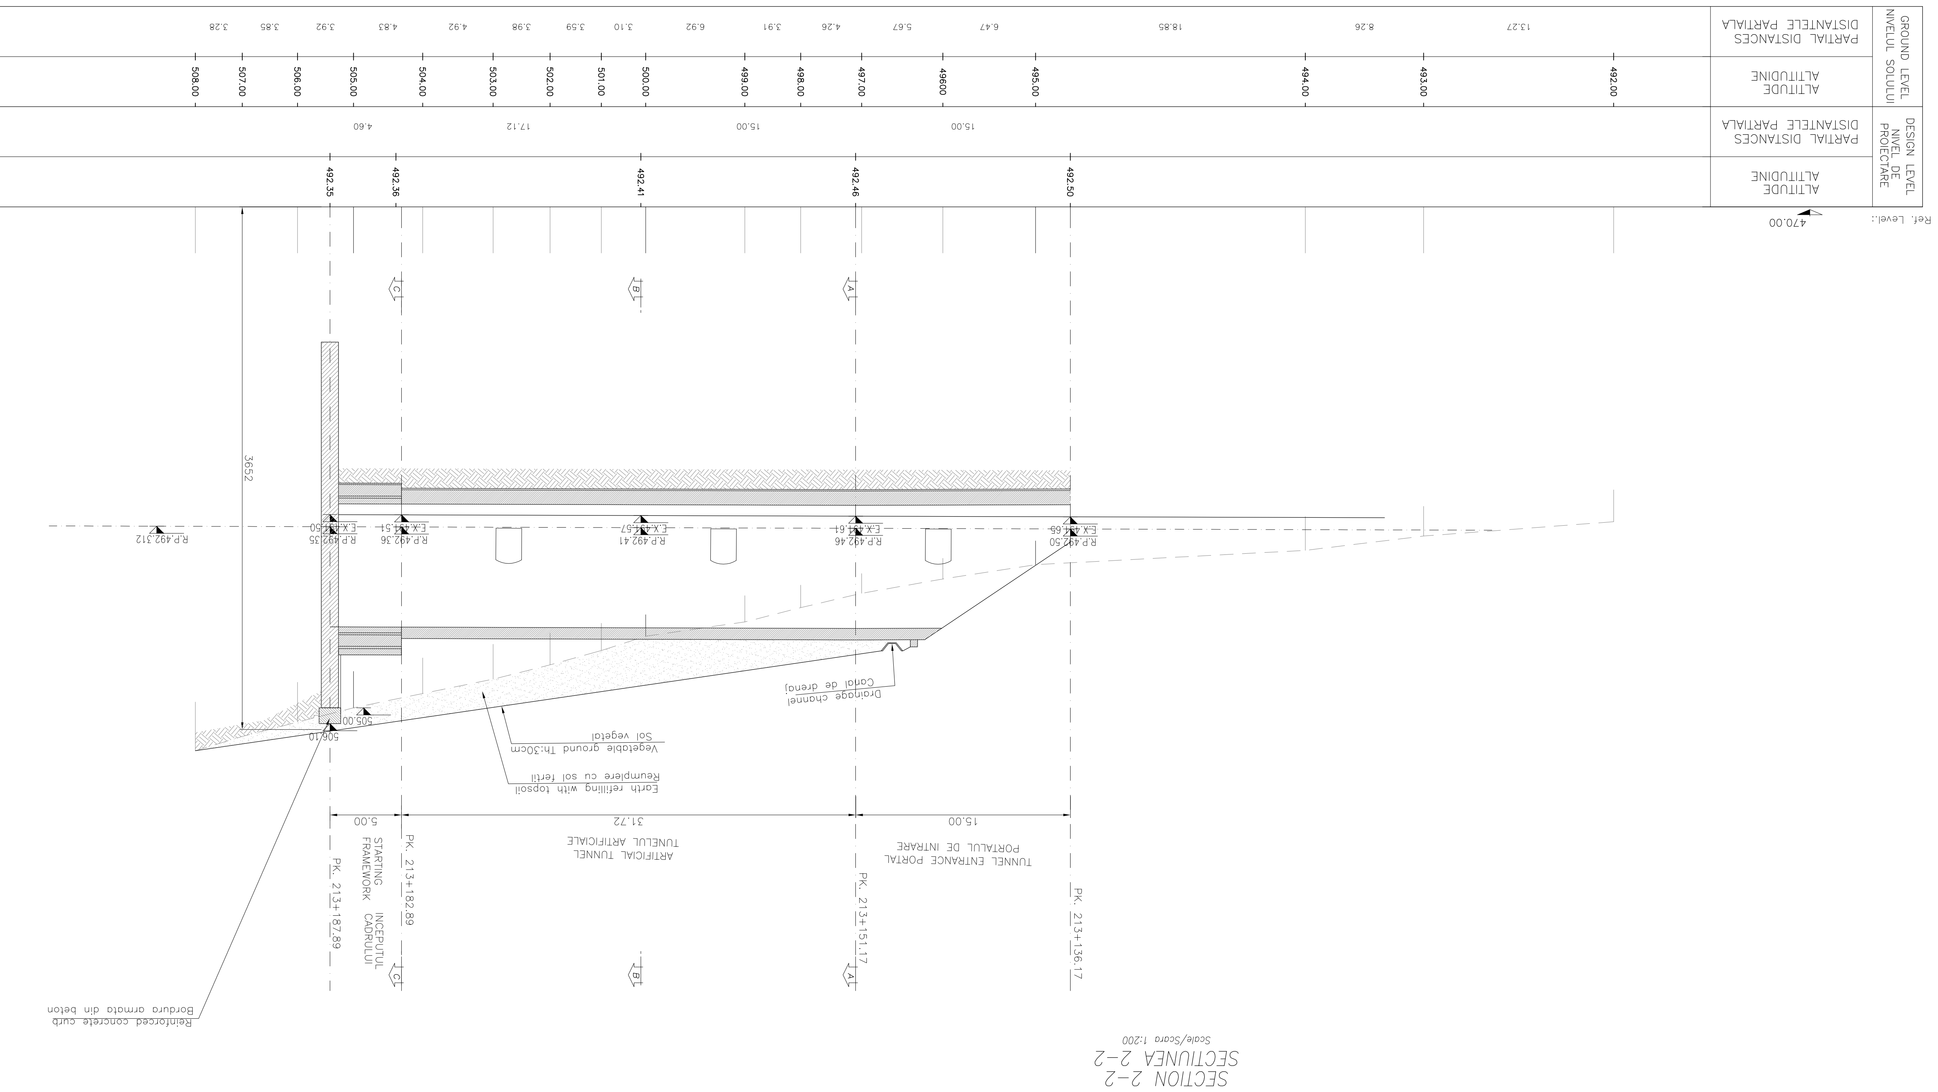

SECTION 2-2
SECTIUNEA 2-2

Scale/Scara 1:200

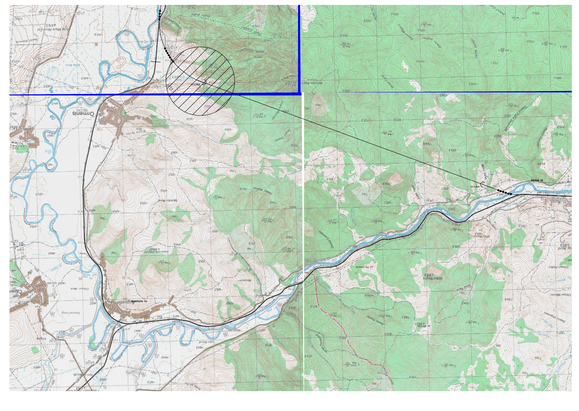

GENERAL PLAN / PLANUL GENERAL

LEGEND

RP = REFERENCE PLANE
EX = EXCAVATIONS PLANE
PC = CENTERS PLANE

Index	Data	Modificare/Revizion	Proiectant	Aprobat Consultant	Aprobat CFR
D					
C					
B					
A					

GUVERNUL ROMANIEI
ROMANIAN GOVERNMENT

PROIECT FINANTAT DE UNIUNEA EUROPEANA
EUROPEAN UNION FINANCED PROJECT

C.N.C.F. "C.F.R." - S.A.

FLUOR Limited Liability Branch Joint Venture leader
Scott Wilson
OBERMEYER PÁNEN + BERATEN GMBH
TECNIC Consulting Engineers

CONSULTANT / CONSULTANT

			Data / Date	Semnătură / Signature
Aprobat / Approved	Şef proiect / Project manager	R. Liuzza		
Aprobat / Approved	Coordonator Secţiune 1 / Section 1 Coordinator	C.Gambelli		
Verificat / Checked	Tunel Expert Tunnel Expert	C. Gambelli		
Întocmit / Elaborated	Proiectant / Designer	C.Gambelli		

SUBCONSULTANT / SUBCONSULTANT

Aprobat / Approved	Responsabil Subconsultant / Subconsultant Responsible			
Întocmit / Elaborated	Proiectant / Designer			

Reabilitarea liniei de cale ferată Braşov - Simeria, părţi componente a coridorului IV Pan European, pentru circulaţia trenurilor cu viteza maximă de 160 km/h.
Secţiunea 1 Braşov - Sighişoara

Proiect/Proiect
2004/RO/16/P/A/003

Reabilitation of the railway line Braşov - Simeria, component Part of the IV Pan-European Corridor, for the trains circulation with maximum speed of 160 km/h.
Section 1 Braşov - Sighişoara

P.Th. / T.D.
FAZA / Phase:

Denumire desen / Drawing Title :

ORMENIS TUNNEL
ENTRANCE ORMENIS SIDE
Final layout Profile - track 2
Planul final: Profil - pista 2

Codificare / Codification System	Scara / Scale	LOT	Nr. / No.
E A 5 1 | 0 1 | C | 1 0 | F 9 | G A | 0 1 | 0 | 2 | 0 0 2 | 0	**variat / various**		-