SECTIUNE B-B
SECTION B-B
sc.1:10

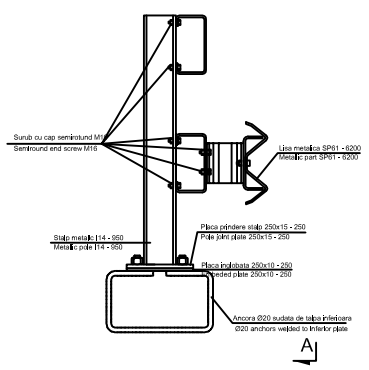

VEDERE A-A (VIEW A-A)

PARAPET DE SIGURANTA TIP FOARTE GREU sc.1:10 VERY HEAVY TYPE GUARDRAIL

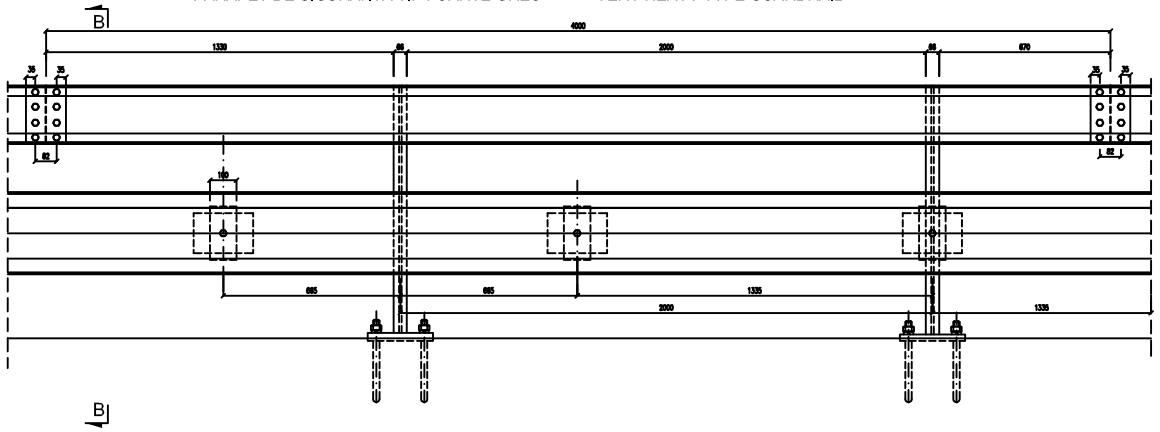

Lparap. piet. pod=116.20m x 2 trotuare = 232.40m
Lparap. dir. tip f. greu pod=116.20m x 2 trotuare = 232.40m

PARAPET PIETONAL (PEDESTRIAN SAFETYGUARD)

PANOU DE CAPAT (END PANEL)
sc.1:20

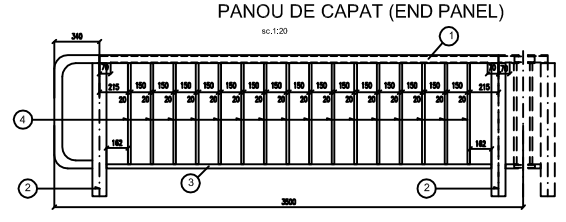

PANOU CURENT (CURRENT PANEL)
sc.1:20

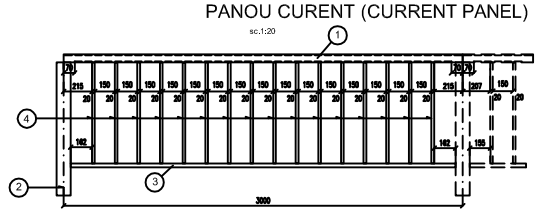

Lpedestrian safetyguard=116.20m x 2 trotuare = 232.40m
Lvery heavy type guardrail=116.20m x 2 trotuare = 232.40m

SECTIUNE TRANSVERSALA
CROSS SECTION
sc.1:10

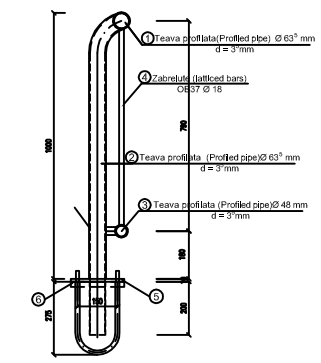

This drawing is forbidden to be copied, lent or used in other purposes than those previously approved by AREX Zádor Company as its owner.
Se interzice copierea, difuzarea, imprumutarea sau utilizarea in alte scopuri, fara permisiunea AREX Zádor Company ca proprietar al desenului.

Indice / Index	Data / Date	Modificare / Modification Revision	Proiectant / Designer	Aprobat Consultant / Approved Consultant	Aprobat CFR / Approved CFR
D					
C					
B					
A					

GUVERNUL ROMANIEI
ROMANIAN GOVERNMENT

PROIECT FINANTAT DE UNIUNEA EURO
EUROPEAN UNION FINANCED PR

CFR

CLIENT / CLIENT: C.N.C.F. "C.F.R." - S.A.

Joint Venture leader | Scott Wilson | OBERMEYER PLANEN + BERATEN GmbH | TECNIC Consulting Engineers

CONSULTANT / CONSULTANT

			Data / Date	Semnătura / Signature
Aprobat / Approved	Şef proiect / Project manager	R. Liuzza		
Aprobat / Approved	Coordonator Secţiune 1 / Section 1 Coordinator	C. Gambelli		
Verificat / Checked	Expert Cheie / Checking Expert	V.Kallidromitis		

SUBCONTRACTANT / SUBCONTRACTOR

Aprobat / Approved	Responsabil Subconsultant / Subconsultant Responsible	A. Dinulescu Stanciu	02.2012	
Întocmit / Elaborated	Proiectant / Designer	Ionela Ungureanu	02.2012	

Reabilitarea liniei de cale ferata Braşov - Simeria, parte component a a coridorului IV Pan European, pentru circula tia trenurilor cu viteza maxim à de 160 km/h,
Tronsonul : Braşov - Sighişoara
Rehabilitation of the railway line Braşov - Simeria, component Part of the IV Pan-European Corridor, for the trains circulation with maximum speed of 160 km/h,
Section : Braşov - Sighişoara

Proiect/Project 2004/RO/16/P/PA/003

Faza / Phase: P.Th. / T.D.

Denumire desen / Drawing Title :

STATIA / STATION FELDIOARA
PASAJ SUPERIOR / OVER PASS - KM 191+938,00
PLAN PARAPET /PARAPET PLAN

Codificare / Codification System	Scara / Scale 1:20; 1:10	LOT / LOT	Nr. / Nr. 01 / 01
EA51 01 E 07 BC PA 00 4 1		012	0