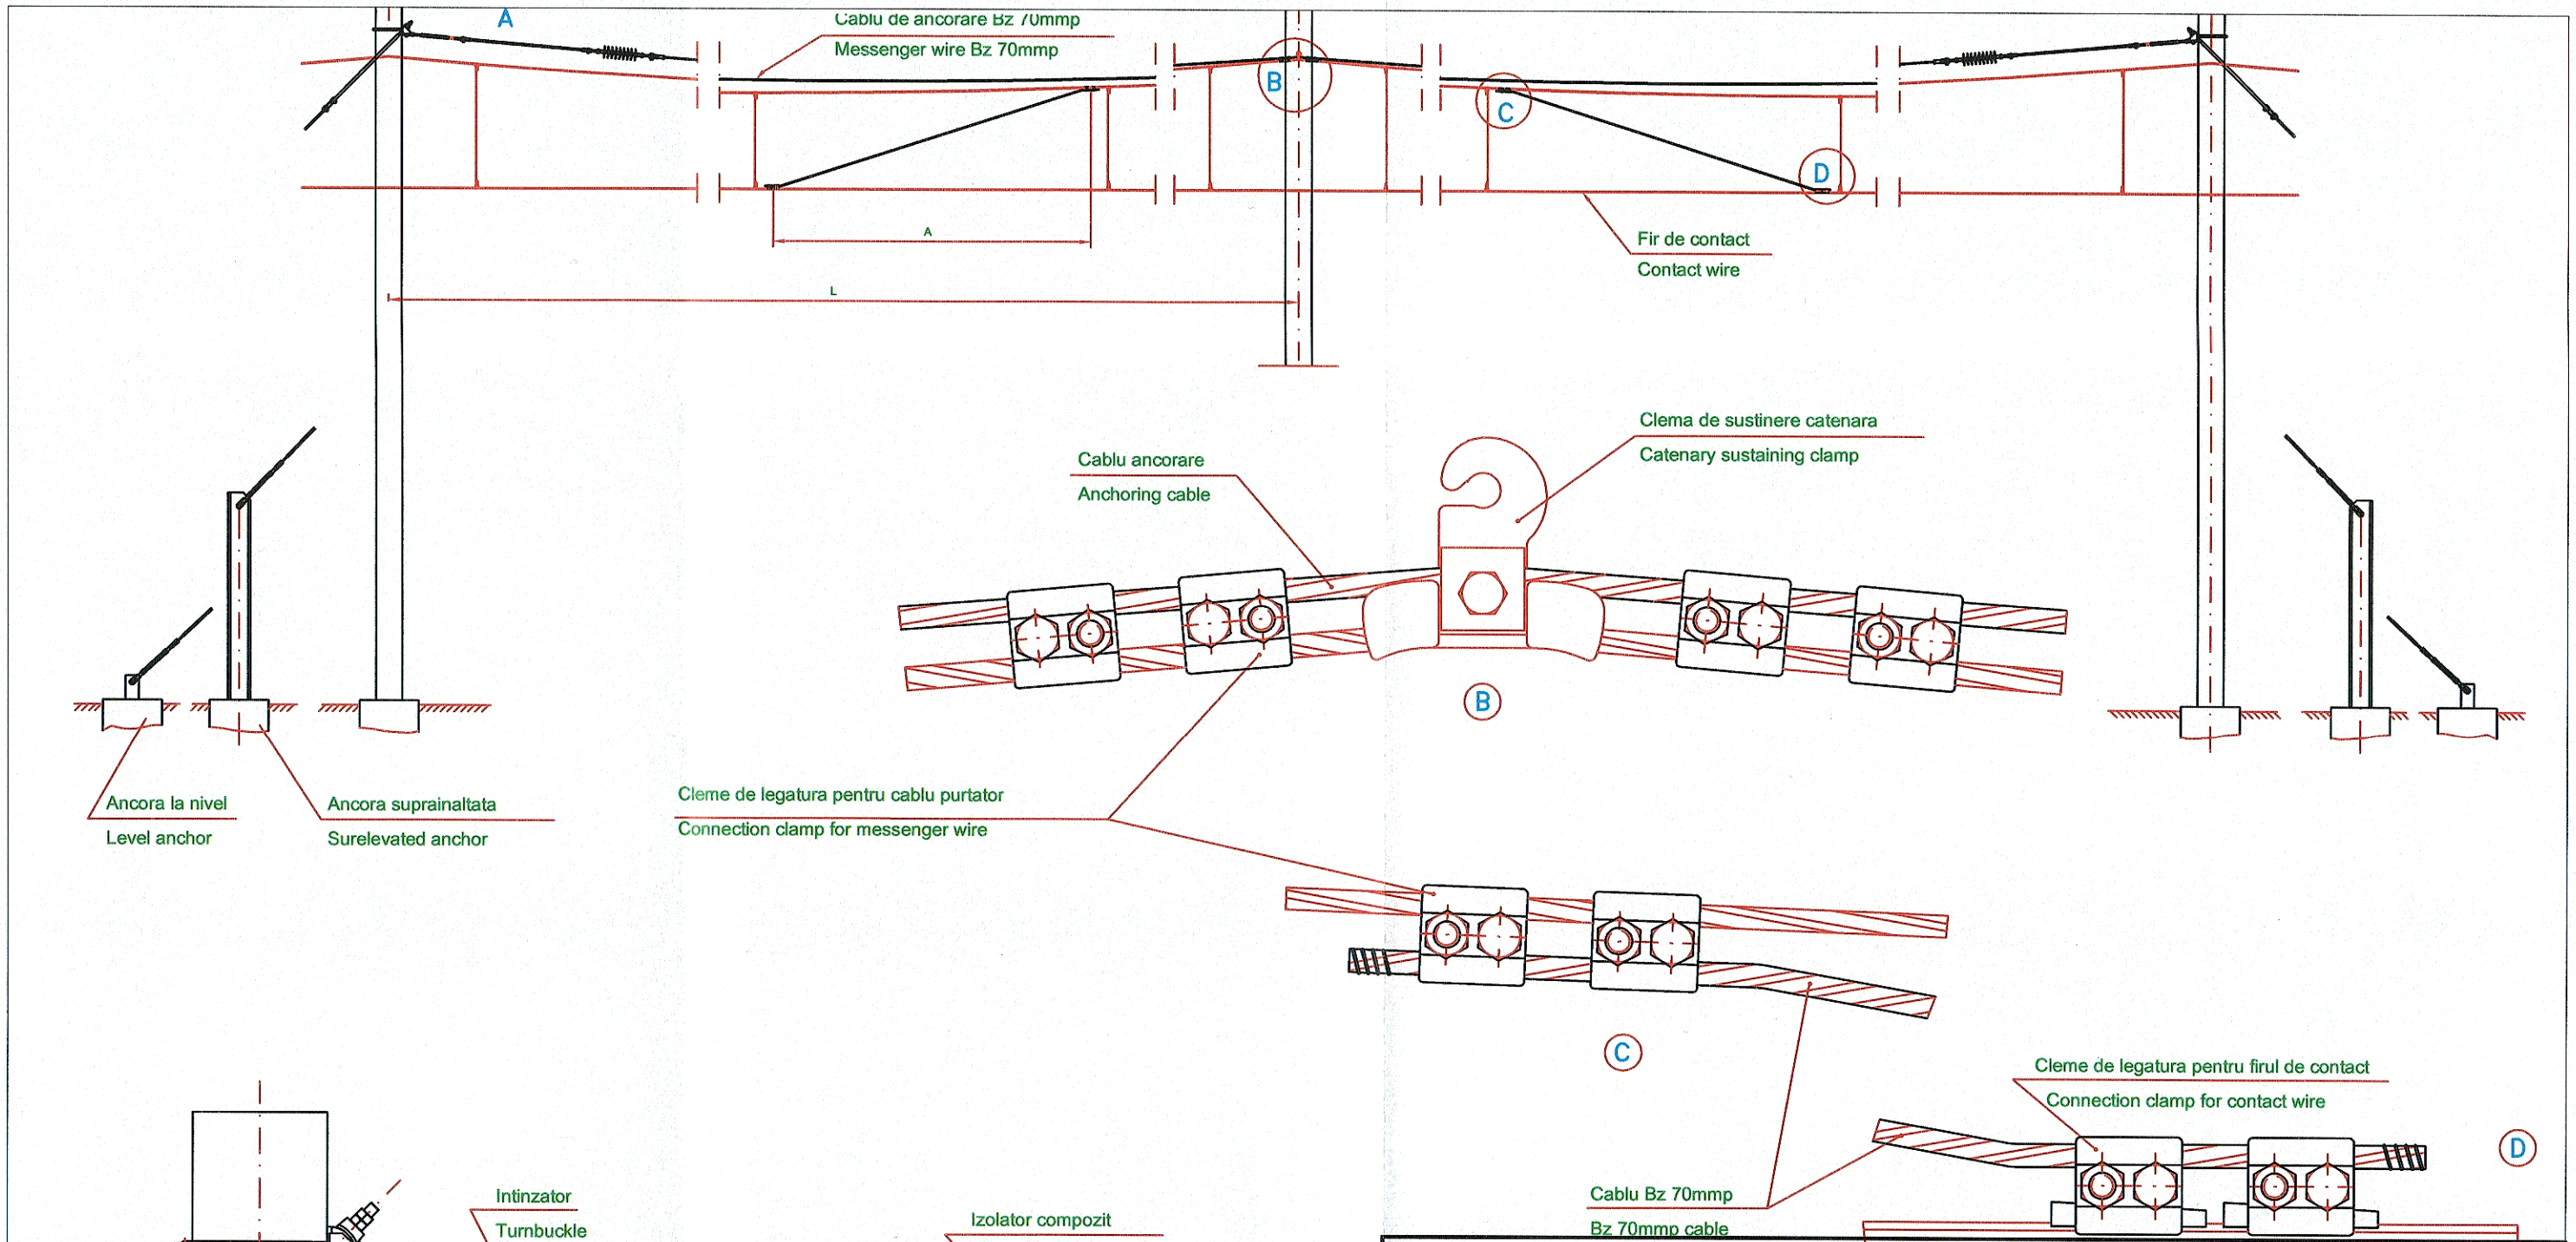

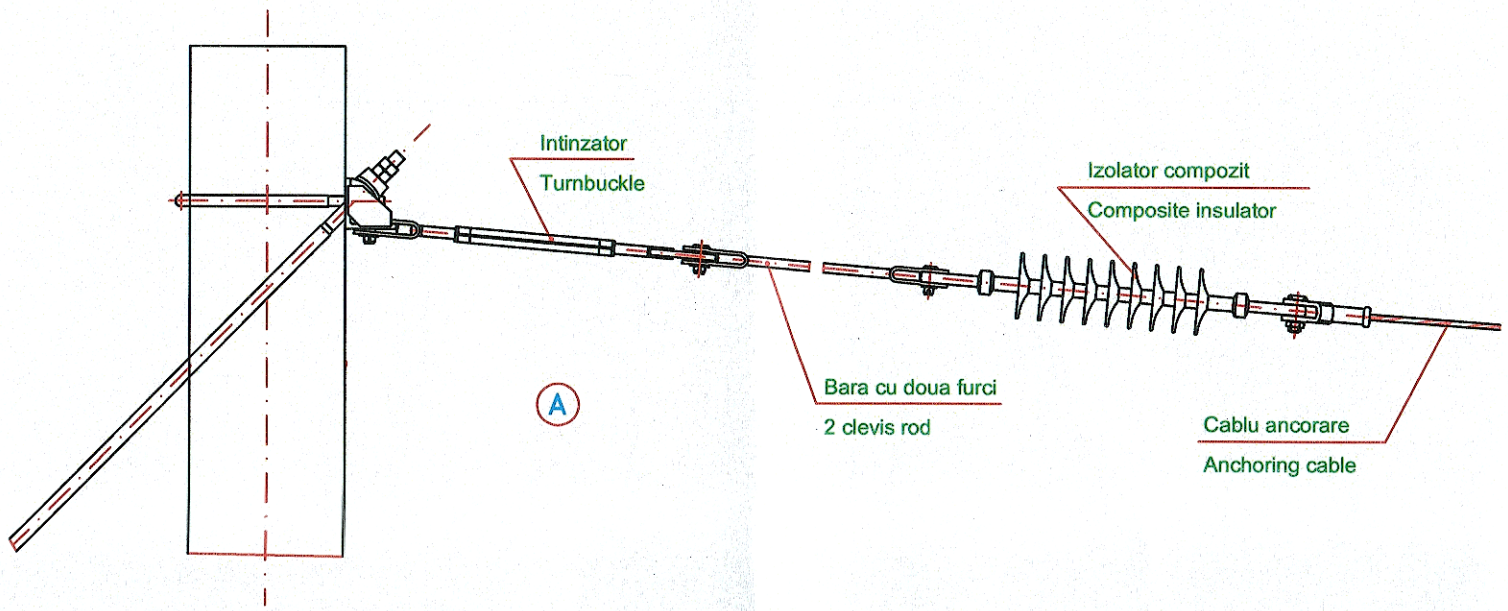

UNIUNEA EUROPEANĂ	PROIECT FINANŢAT DE UNIUNEA EUROPEANĂ EUROPEAN UNION FINANCED PROJECT		GUVERNUL ROMÂNIEI ROMANIAN GOVERNMENT	Instrumente Structurale 2014-2020						
BENEFICIAR BENEFICIARY:	COMPANIA NAŢIONALĂ DE CĂI FERATE "C.F.R." S.A. SUCURSALA REGIONALĂ DE CĂI FERATE TIMIŞOARA ROMANIAN NATIONAL RAILWAY COMPANY- TIMISOARA RAILWAY REGIONAL BRANCH									
PROIECTANT/ DESIGNER: BAICONS IMPEX S.R.L.: J40/9877/2001			DENUMIRE INVESTIŢIE/ INVESTMENT NAME	"REALIZARE CONEXIUNE FEROVIARĂ CU AEROPORTUL INTERNAŢIONAL TRAIAN VUIA TIMIŞOARA" "ESTABLISHING A RAILWAY CONNECTION WITH TIMISOARA TRAIAN VUIA INTERNATIONAL AIRPORT"						
SUBCONTRACTANT/ SUBCONTRACTOR:			OBIECT/ OBJECT	VARIANTA 2a VARIANT 2a						
	NUME/NAME	SEMNĂTURA/ SIGNATURE	SPECIALITATE/ SPECIALITY	LINIA DE CONTACT / CONTACT LINE						
PROIECTAT/ DESIGNED	ing. Mircea SOLOMON		DENUMIRE PLAN/ DRAWING TITLE	ANCORARE MEDIANA PENTRU CATENARA COMPENSATA MIDPOINT FOR FULL COMPENSATED CATENATY						
VERIFICAT/ VERIFIED	ing. Mugurel BIGU									
AVIZAT/ ADVICED	dr.ing. Laurenţiu MĂRCULESCU									
	DATĂ/DATE: 07.2021	SCARĂ/SCALE: -	COD PLAN/ CODIFICATION SYSTEM:	SF	485	SF	00	LC	205	00