Echipamente sonorizare instalate in exterior
si in interiorul Cladirii Calatori

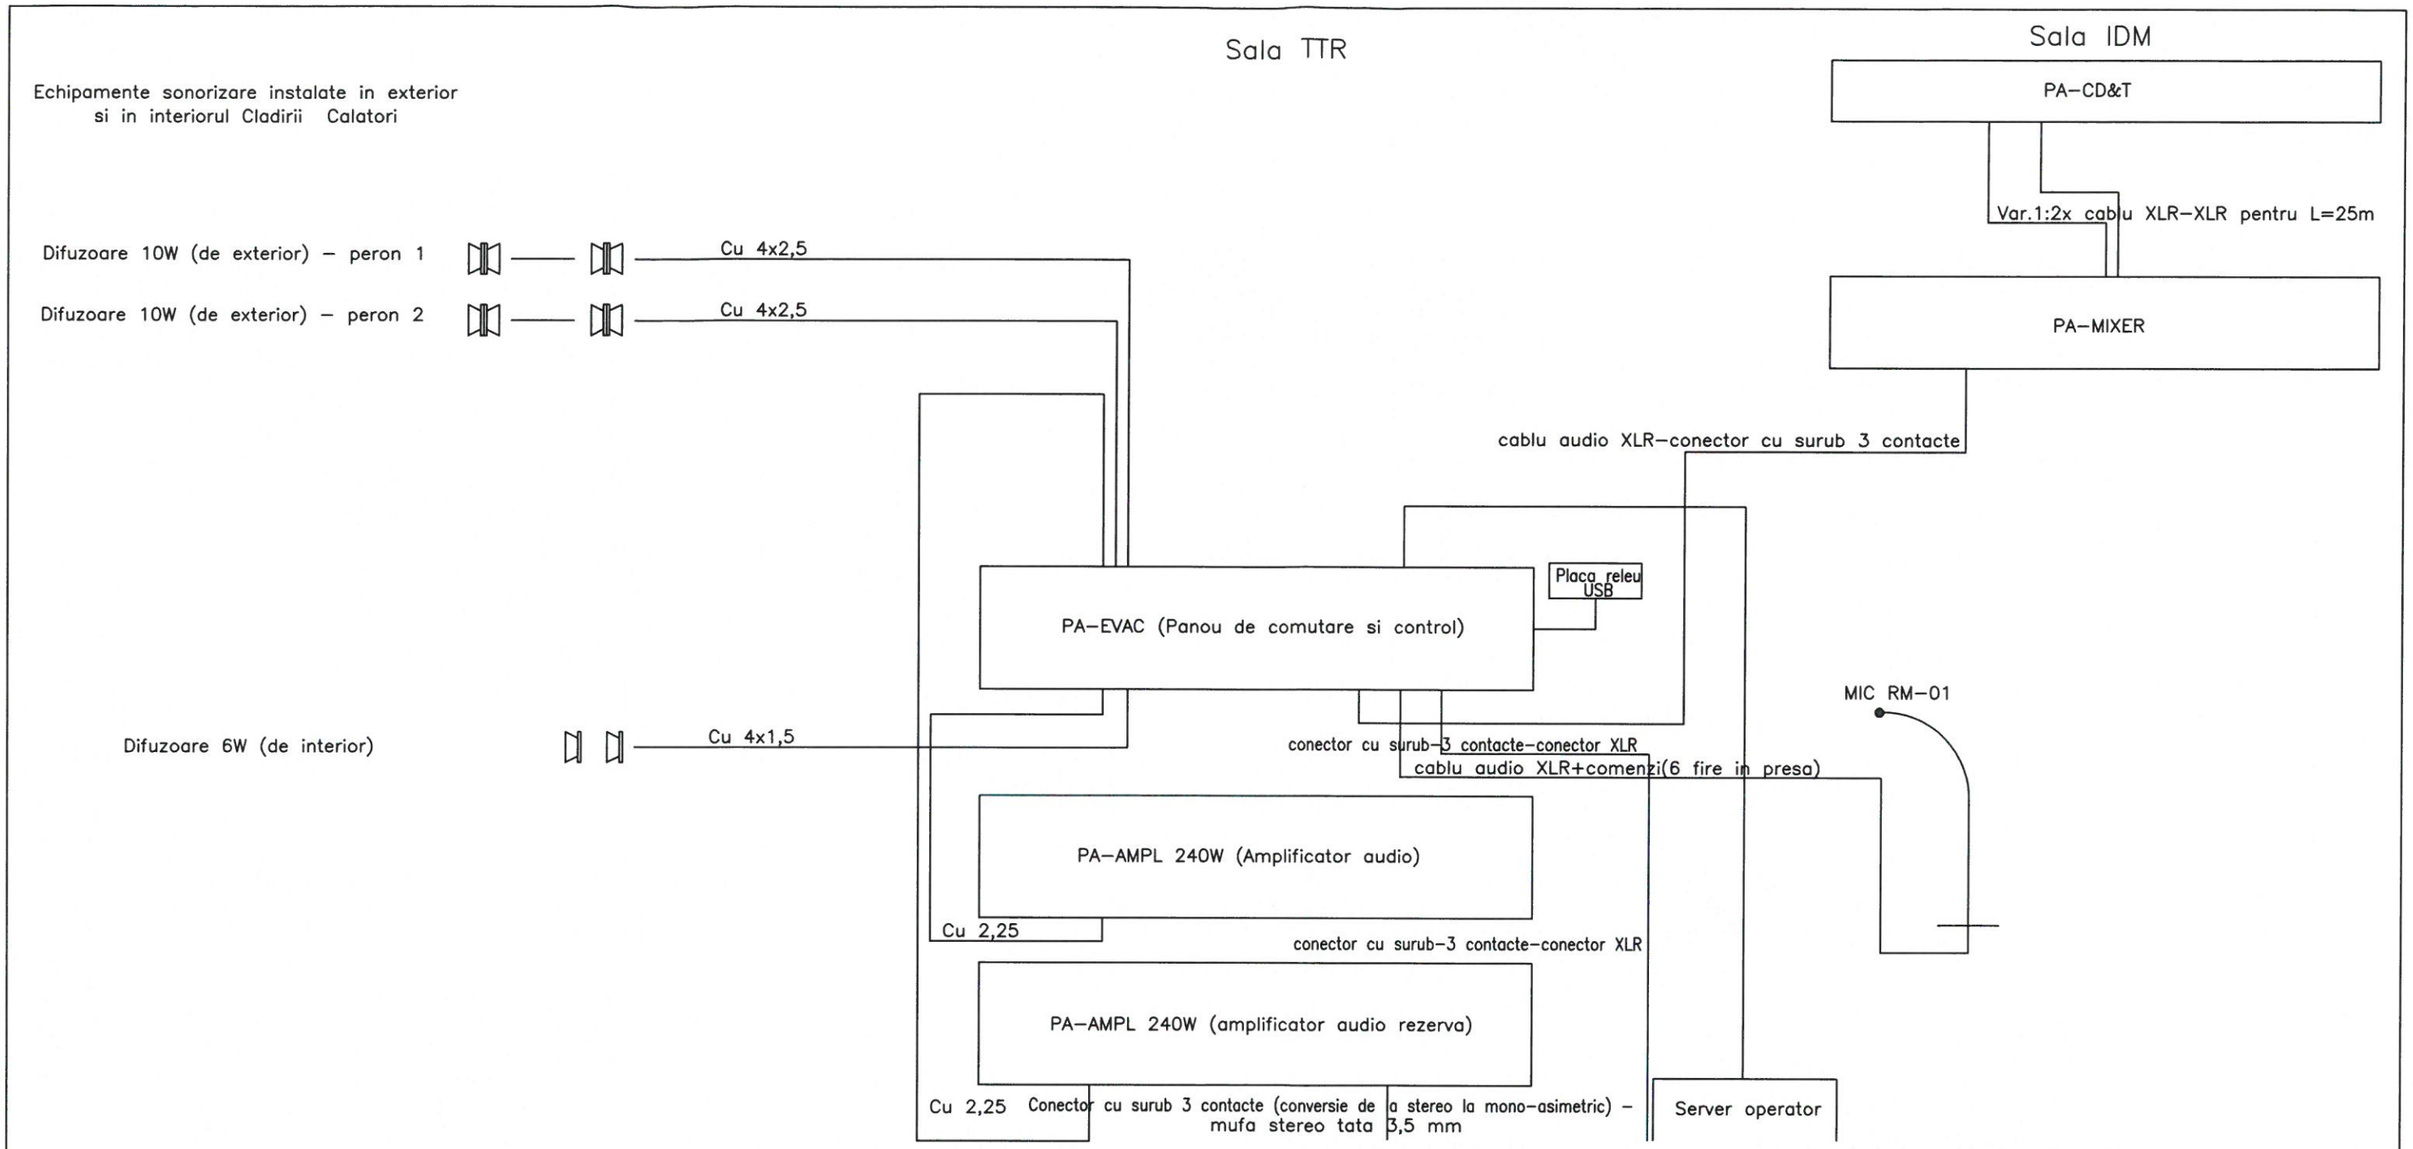

UNIUNEA EUROPEANĂ	PROIECT FINANȚAT DE UNIUNEA EUROPEANĂ EUROPEAN UNION FINANCED PROJECT		GUVERNUL ROMÂNIEI ROMANIAN GOVERNMENT	Instrumente Structurale 2014-2020					
BENEFICIAR BENEFICIARY:	COMPANIA NAȚIONALĂ DE CĂI FERATE "C.F.R." S.A. SUCURSALA REGIONALĂ DE CĂI FERATE TIMIȘOARA ROMANIAN NATIONAL RAILWAY COMPANY- TIMISOARA RAILWAY REGIONAL BRANCH								
PROIECTANT/ DESIGNER: BAICONS IMPEX S.R.L.: J40/9877/2001			DENUMIRE INVESTIȚIE/ INVESTMENT NAME	"REALIZARE CONEXIUNE FEROVIARĂ CU AEROPORTUL INTERNAȚIONAL TRAIAN VUIA TIMIȘOARA" "ESTABLISHING A RAILWAY CONNECTION WITH TIMISOARA TRAIAN VUIA INTERNATIONAL AIRPORT"					
SUBCONTRACTANT/ SUBCONTRACTOR:			OBIECT/ OBJECT						
	NUME/NAME	SEMNĂTURA/ SIGNATURE	SPECIALITATE/ SPECIALITY	TELECOMUNICAȚII FEROVIARE RAILWAY TELECOMMUNICATION					
PROIECTAT/ DESIGNED	ing. Alexandru PAUN		DENUMIRE PLAN/ DRAWING TITLE	SISTEM DE INFORMARE PUBLIC CALATOR PRIN DIFUZOARE - SCHIȚĂ GENERALA PASSENGER INFORMATION SYSTEM SPEAKERS - GENERAL SKETCH					
VERIFICAT/ VERIFIED	ing. Eugen DIACONU								
AVIZAT/ ADVICED	dr.ing. Laurențiu MĂRCULESCU								
	DATĂ/DATE: 07/2021	SCARĂ/SCALE:	COD PLAN/ CODIFICATION SYSTEM:	SF	485	SF	00	Tcf	03	00