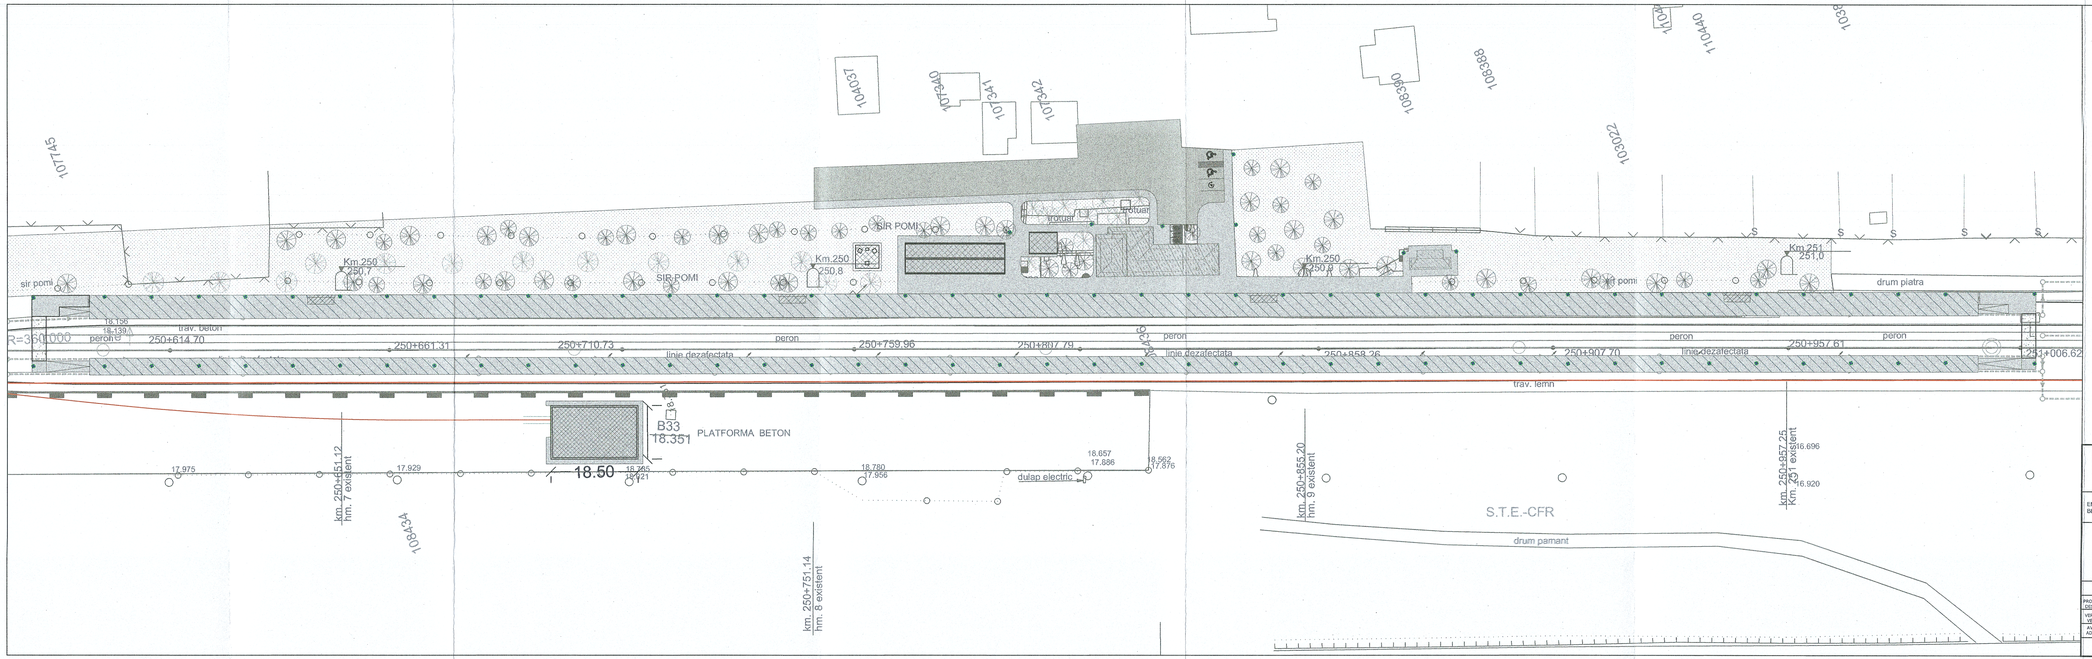

LEGENDĂ

⊗ Stâlp de iluminat metalic, h=4m, prevăzut cu corp de iluminat tip LED, 80W / Metallic lighting column, h = 4m, with LED lighting, 80W

ENTITATE CONTRACTANTA BENEFICIARY

COMPANIA NAȚIONALĂ DE CĂI FERATE "C.F.R." S.A.
ROMANIAN NATIONAL RAILWAY COMPANY

CONTRACTANT/CONTRACTOR ASOCIEREA/JV

BACCOLI GROUP S.R.L. (MANDATOR)

S.S.F.C.F. S.A. (MEMBRU/MEMBER)

DENUMIRE INVESTITIU/ INVESTMENT NAME: "Studiu de Fezabilitate pentru Electrificarea și Reabilitarea liniei de cale ferată Constanța - Mangalia"
"Feasibility Study for Electrification and Rehabilitation of the Constanta - Mangalia Railway Line"

SECTIUNE/ SECTION: STAȚIA / STATION COSTINEȘTI

SPECIALITATE/ SPECIALITY: INSTALAȚII ELECTRICE / ELECTRICAL INSTALLATIONS

OBIECT/ OBJECT: INSTALAȚII ELECTRICE - ILUMINAT EXTERIOR / ELECTRICAL INSTALLATIONS - EXTERIOR LIGHTING

DENUMIRE PLAN/ NAME PLAN: PROPUNERE - STATIA CF COSTINESTI - SCENARIUL 3 - PLAN DE SITUATIE ILUMINAT EXTERIOR / PROPOSAL - TRAIN STATION BUILDING COSTINESTI - SCENARIO 3 - EXTERIOR LIGHTING SITE PLAN

	NUME/NAME	SEMNĂTURA/ SIGNATURE
PROIECTAT/ DESIGNED	Ing. Ionel VĂLU	
VERIFICAT/ VERIFIED	Ing. Sorin NEACȘU	
AVIZAT/ APPROVED	Ing. Marin BAICU	

DATĂ/DATE: 09.2023

SCARĂ/SCALE: 1/500

COD PLAN/ PLAN CODE:

SF	6	SF	13	IE	00	01	R4