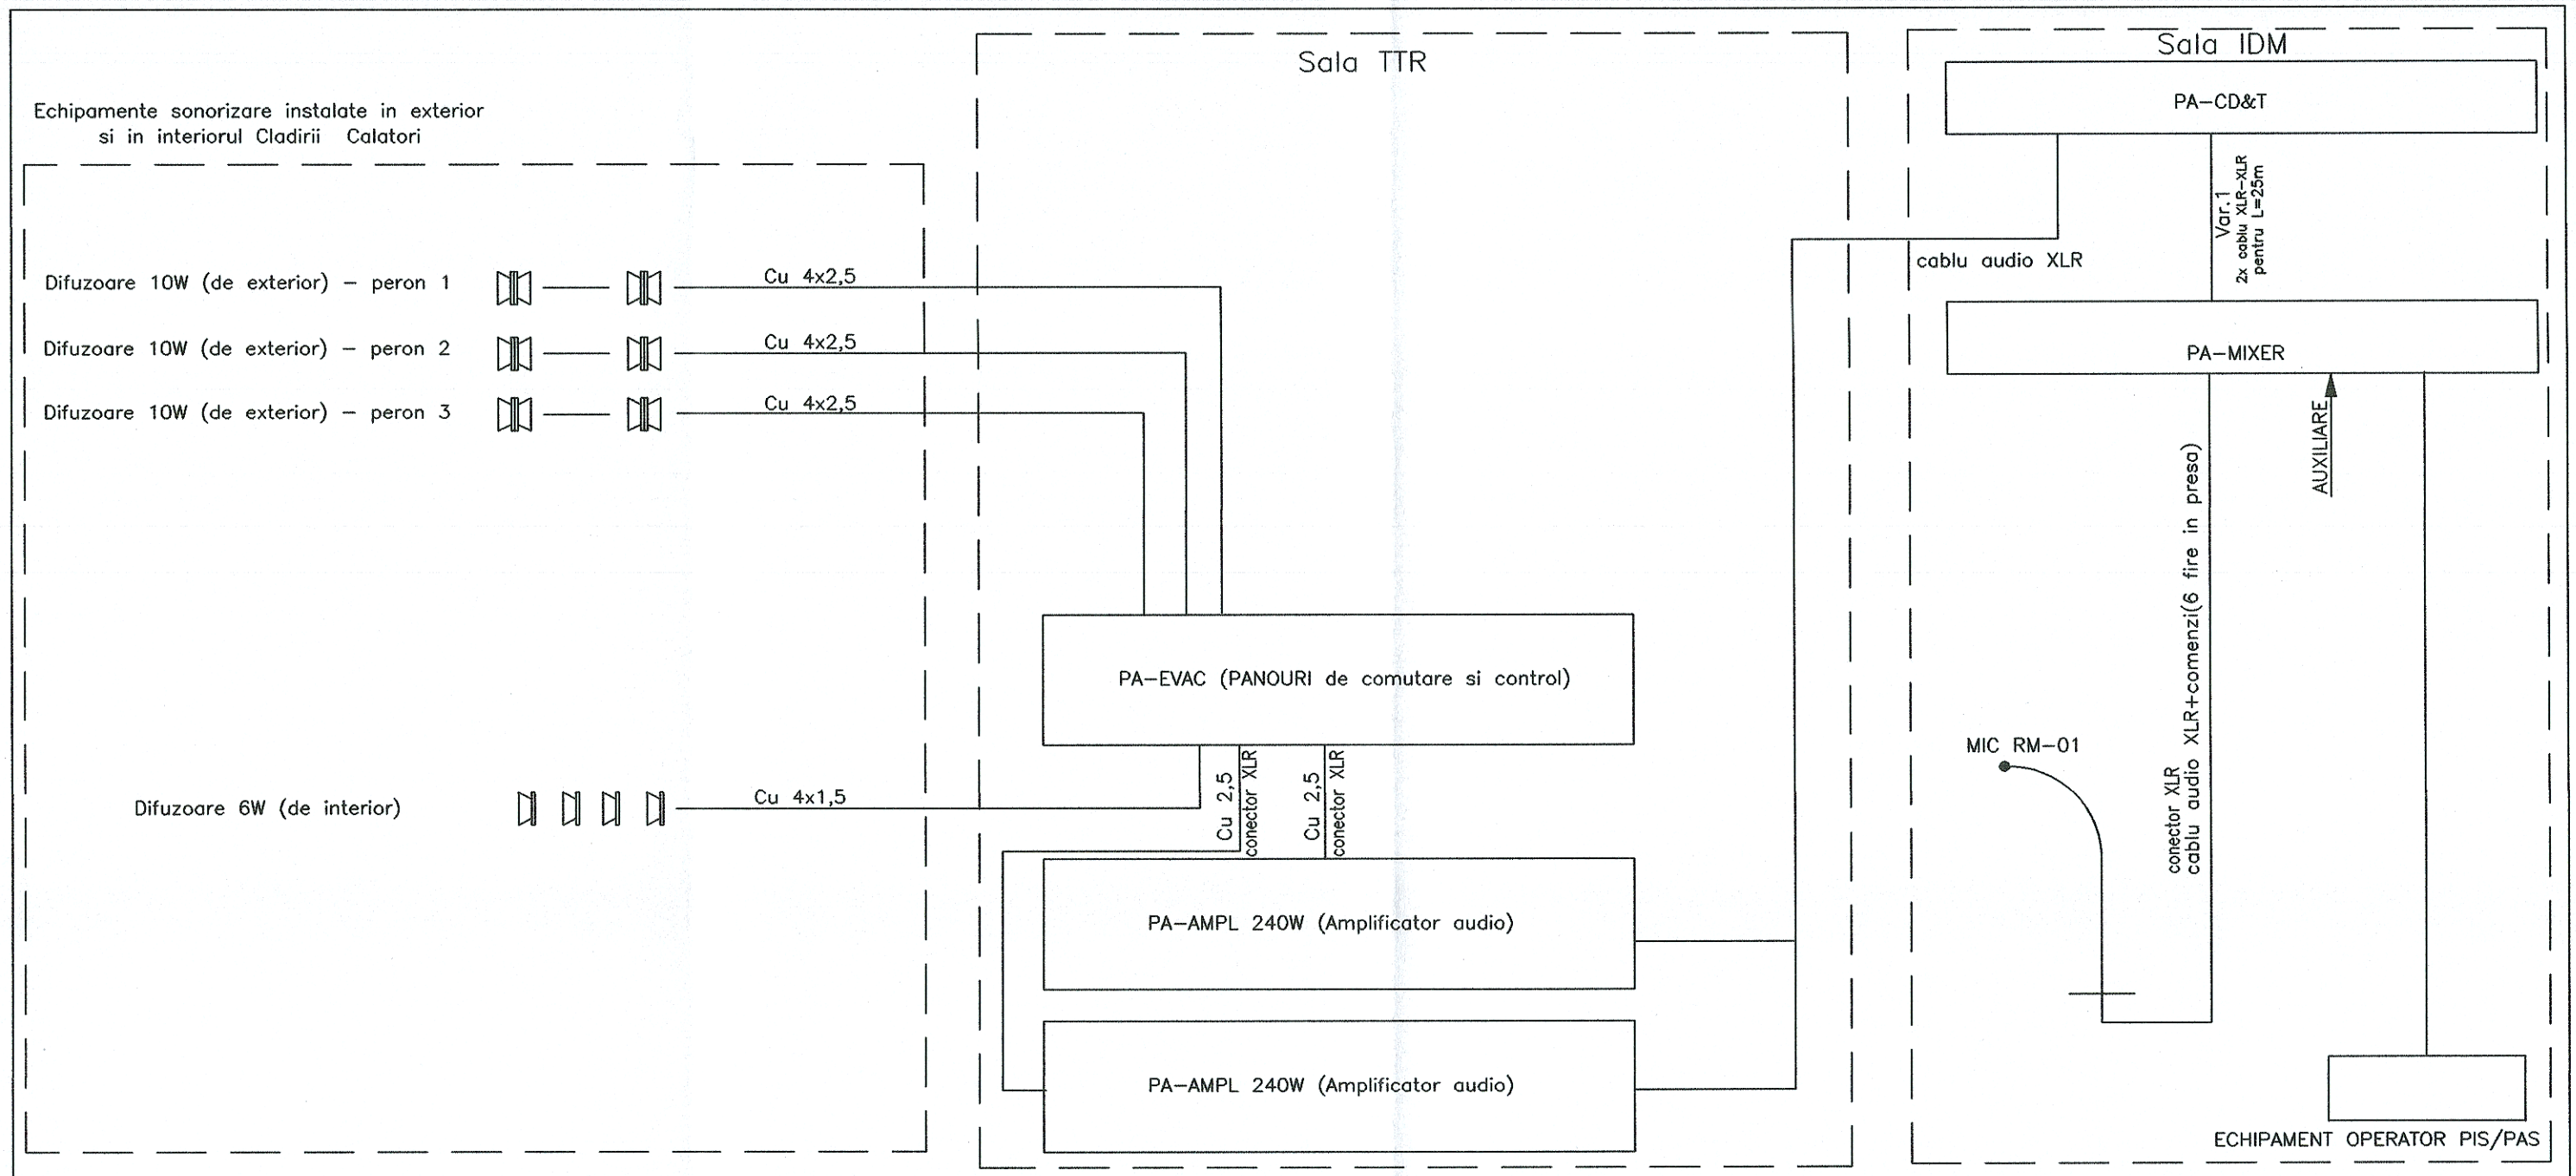

NOTA:

CONFORM CERINTELOR BENEFICIARULUI

Schita pentru statiile mici: Eforie Nord, Eforie Sud, Costinesti.

ENTITATE CONTRACTANTA / BENEFICIARY			COMPANIA NAŢIONALĂ DE CĂI FERATE "C.F.R." S.A. / ROMANIAN NATIONAL RAILWAY COMPANY
CONTRACTANT/CONTRACTOR ASOCIEREA/JV: BAICONS IMPEX S.R.L. J40/9877/2001; I.S.P.C.F. S.A. J40/248/1992		DENUMIRE INVESTITIE/ INVESTMENT NAME	"Studiu de Fezabilitate pentru Electrificarea şi Reabilitarea liniei de cale ferată Constanţa - Mangalia" / "Feasibility Study for Electrification and Rehabilitation of the Constanta - Mangalia Railway Line"
		SECTIUNE/ SECTION	CONSTANTA - MANGALIA
NUME/NAME	SEMNĂTURA/ SIGNATURE	SPECIALITATE/ SPECIALITY	TELECOMUNICATII FEROVIARE / RAILWAY TELECOMMUNICATIONS
PROIECTAT/ DESIGNED: ing. Daniel MOLDOVAN		OBIECT/ OBJECT	SISTEM DE INFORMARE PUBLIC CALATOR PRIN DIFUZOARE - SCHITA / PASSENGER INFORMATION SYSTEM SPEAKERS - SKETCH
VERIFICAT/ VERIFIED: ing. Ion PIETROIANU		DENUMIRE PLAN/ NAME PLAN	SISTEM DE INFORMARE PUBLIC CALATOR PRIN DIFUZOARE - SCHITA SCHITA PENTRU STATIILE MICI / PASSENGER INFORMATION SYSTEM SPEAKERS - SKETCH SKETCH FOR SMALL STATIONS
AVIZAT/ ADVICED: ing. Marin BAICU			
DATĂ/DATE: 09.2023	SCARĂ/SCALE:	COD PLAN/ PLAN CODE:	SF 6 SF 07 Tcf 02 002 R4