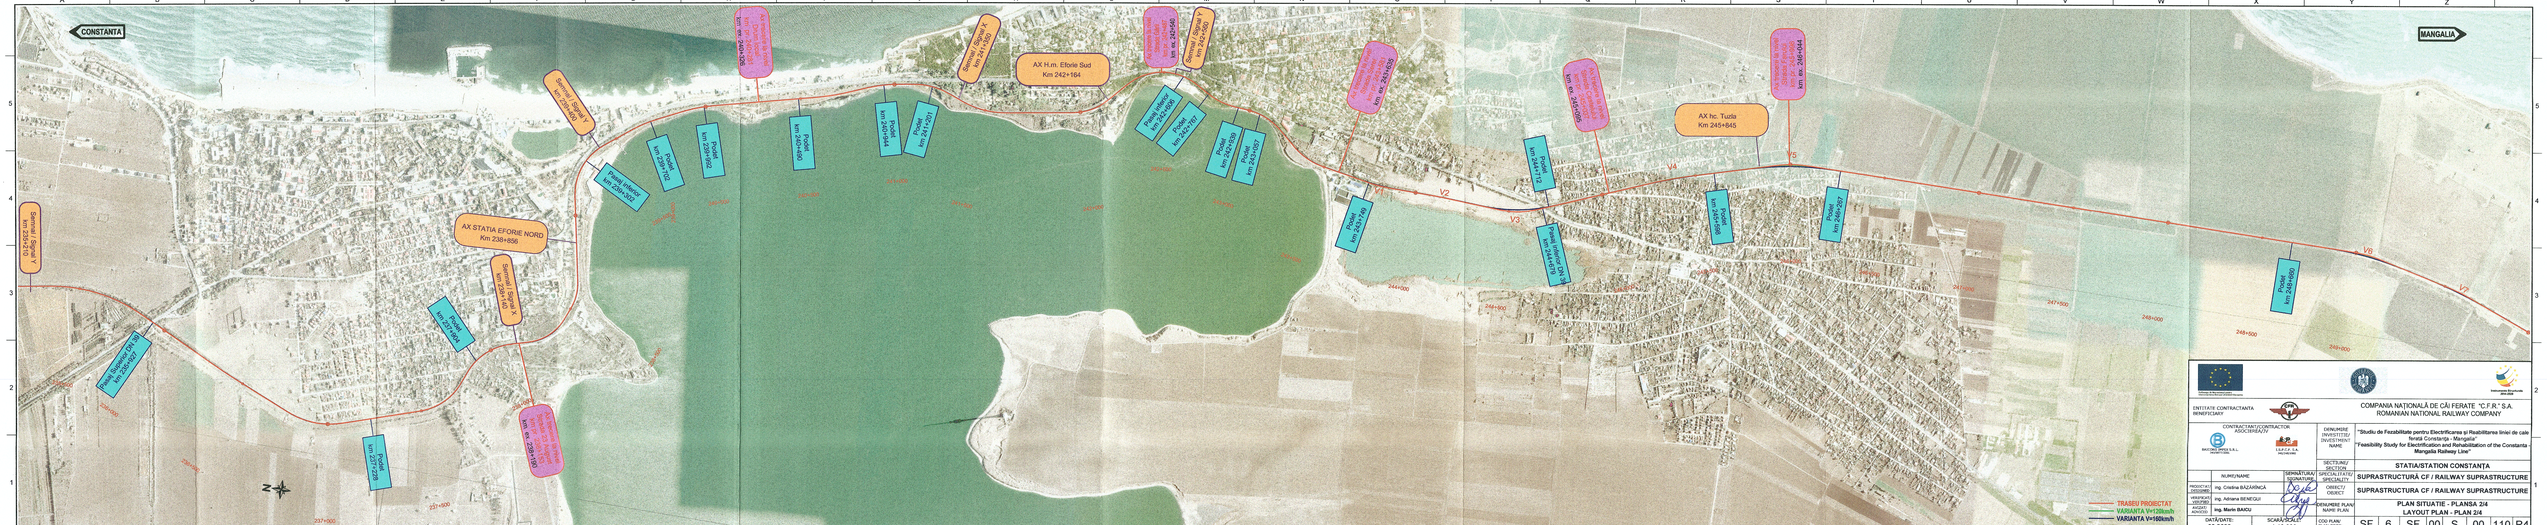

CONSTANTA
MANGALIA
Semnal / Signal Y km 235+210
Pasaj Superior DN 39 km 235+927
Podet km 237+228
Podet km 237+904
Semnal / Signal X km 238+140
Ax trecere la nivel Strada 23 August km pr. 238+153 km ex. 238+190
AX STATIA EFORIE NORD Km 238+856
Semnal / Signal Y km 239+400
Pasaj inferior km 239+302
Podet km 239+702
Podet km 239+992
Ax trecere la nivel Drum local km pr. 240+281 km ex. 240+326
Podet km 240+490
Podet km 240+944
Podet km 241+201
Semnal / Signal X km 241+350
AX H.m. Eforie Sud Km 242+164
Ax trecere la nivel Strada Gării km pr. 242+487 km ex. 242+540
Semnal / Signal Y km 242+560
Pasaj inferior km 242+606
Podet km 242+767
Podet km 242+939
Podet km 243+057
Ax trecere la nivel Strada Serei km pr. 243+581 km ex. 243+635
Podet km 243+749
Podet km 244+712
Pasaj inferior DN 39 km 244+679
Ax trecere la nivel Strada Castelului km pr. 245+037 km ex. 245+095
Podet km 245+598
AX hc. Tuzla Km 245+845
Ax trecere la nivel Strada Farului km pr. 245+996 km ex. 246+044
Podet km 246+267
Podet km 248+660
V1
V2
V3
V4
V5
V6
V7
236+000
236+500
237+000
237+500
238+000
238+500
239+000
239+500
240+000
240+500
241+000
241+500
242+000
242+500
243+000
243+500
244+000
244+500
245+000
245+500
246+000
246+500
247+000
247+500
248+000
248+500
249+000
A B C D E F G H I J K L M N O P Q R S T U V W X Y Z
1 2 3 4 5
N
TRASEU PROIECTAT
VARIANTA V=120km/h
VARIANTA V=160km/h

ENTITATE CONTRACTANTA BENEFICIARY	COMPANIA NAȚIONALĂ DE CĂI FERATE "C.F.R." S.A. ROMANIAN NATIONAL RAILWAY COMPANY
CONTRACTANT/CONTRACTOR ASOCIEREA/JV BAICONS IMPEX S.R.L. J40/9877/2001 I.S.P.C.F. S.A. J40/248/1992	
DENUMIRE INVESTIȚIE/ INVESTMENT NAME	"Studiu de Fezabilitate pentru Electrificarea și Reabilitarea liniei de cale ferată Constanța - Mangalia" "Feasibility Study for Electrification and Rehabilitation of the Constanta - Mangalia Railway Line"
SECȚIUNE/ SECTION	STATIA/STATION CONSTANȚA
SPECIALITATE/ SPECIALITY	SUPRASTRUCTURĂ CF / RAILWAY SUPRASTRUCTURE
OBIECT/ OBJECT	SUPRASTRUCTURA CF / RAILWAY SUPRASTRUCTURE
DENUMIRE PLAN/ NAME PLAN	PLAN SITUATIE - PLANSA 2/4 LAYOUT PLAN - PLAN 2/4
COD PLAN/ PLAN CODE:	SF | 6 | SF | 00 | S | 00 | 110 | R4

	NUME/NAME	SEMNĂTURA/ SIGNATURE
PROIECTAT/ DESIGNED	ing. Cristina BĂZĂRÎNCĂ	
VERIFICAT/ VERIFIED	ing. Adriana BENEGUI	
AVIZAT/ ADVICED	ing. Marin BAICU	
DATĂ/DATE: 09.2023	SCARĂ/SCALE: 1:10.000	