PLAN DE SITUATIE / SITE PLAN

Sc. 1:200

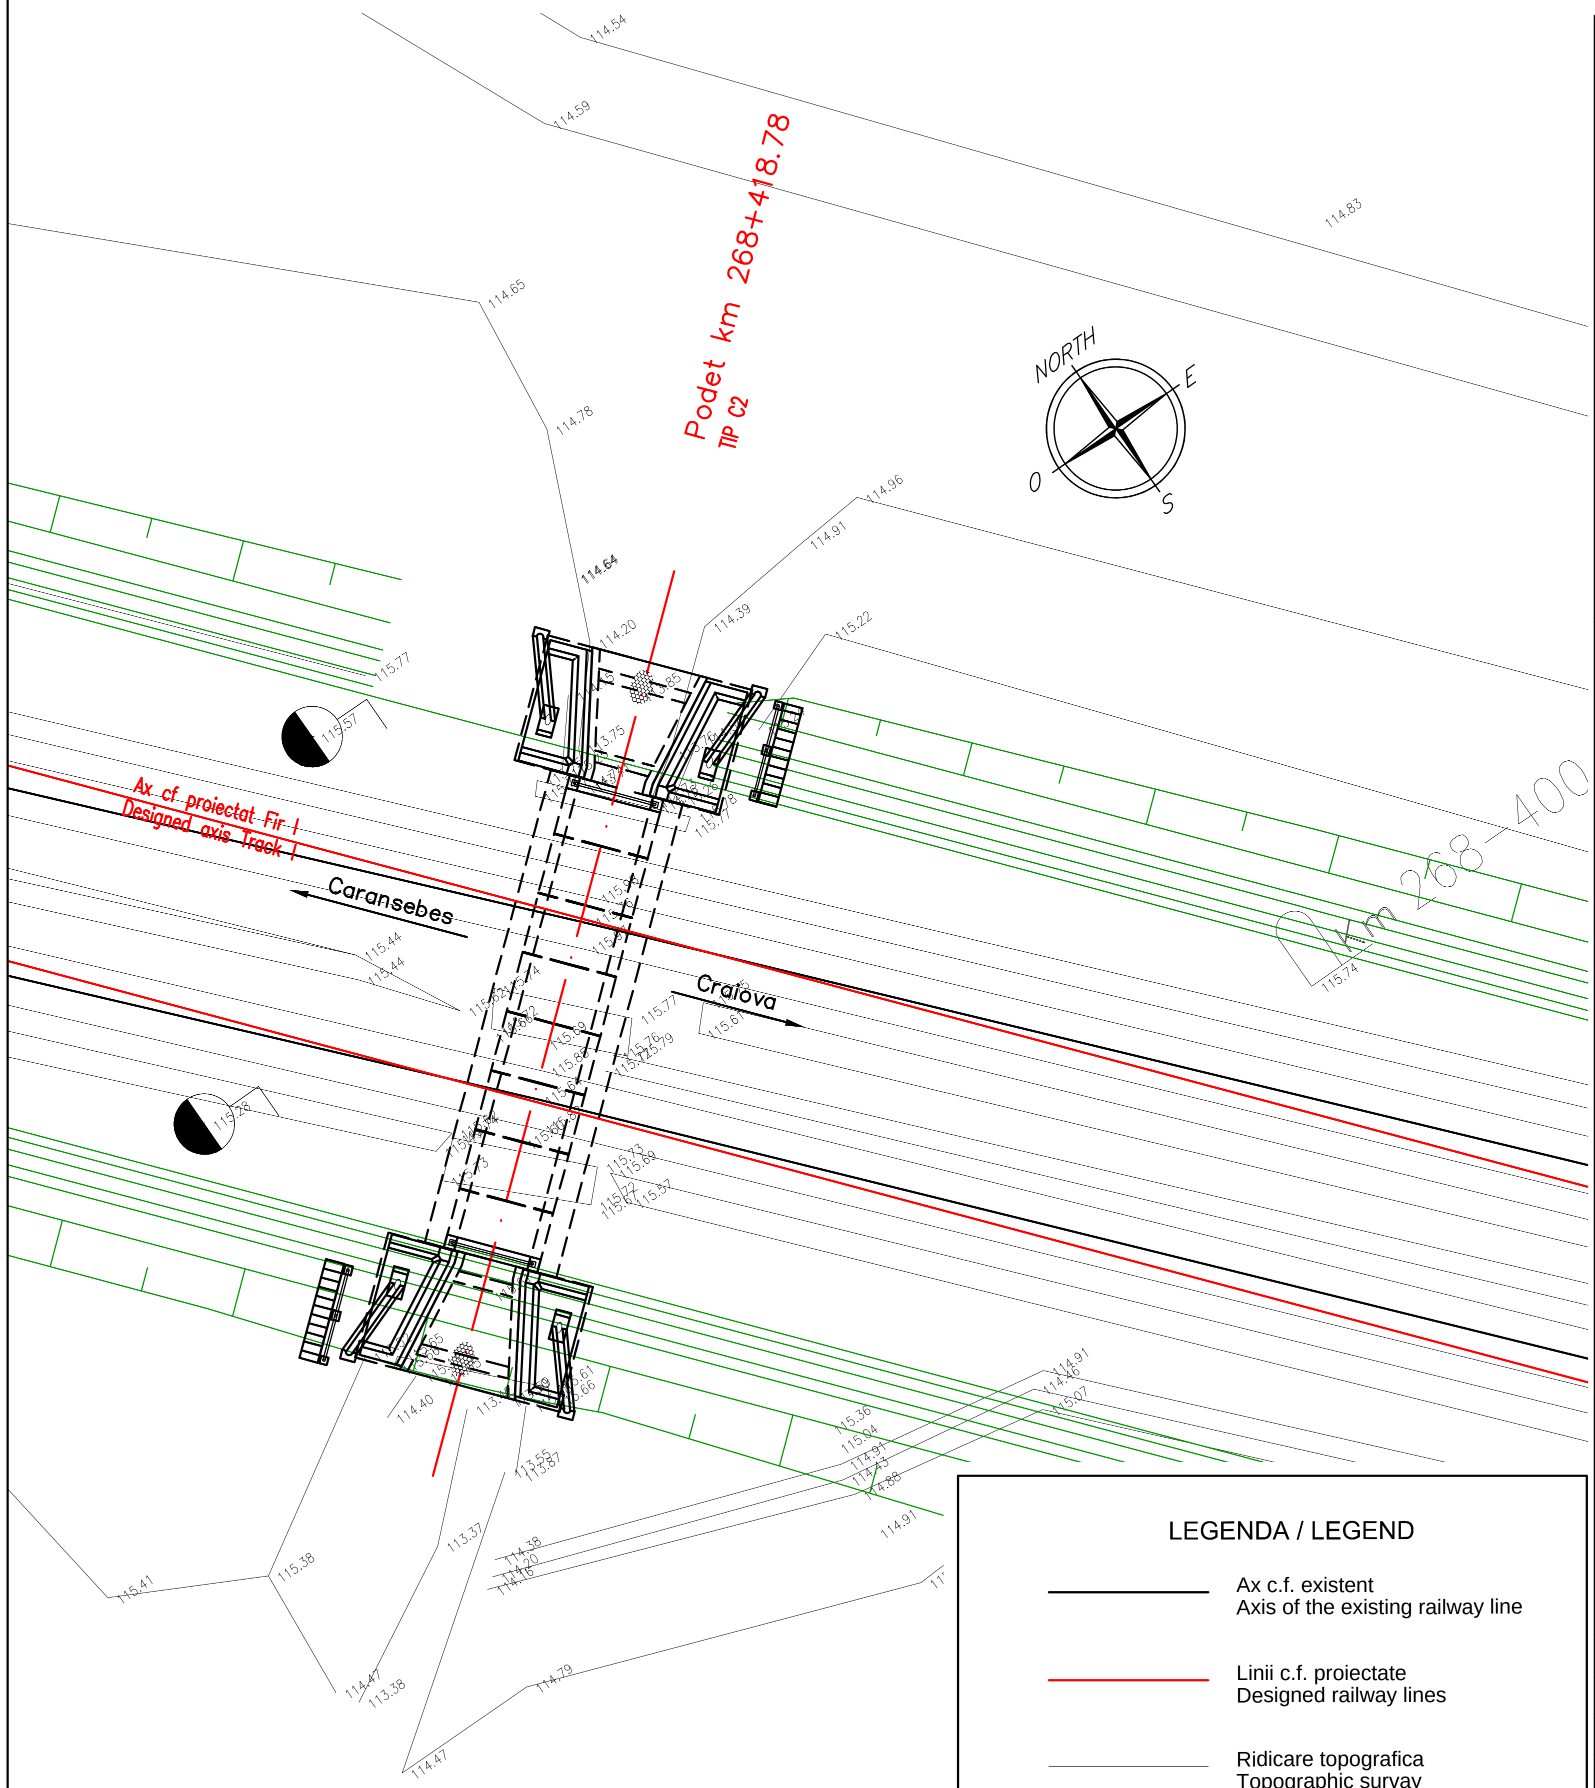

LEGENDA / LEGEND

(black line)	Ax c.f. existent Axis of the existing railway line
(red line)	Linii c.f. proiectate Designed railway lines
(grey line)	Ridicare topografica Topographic survay
(green line)	Ampriza terasament proiectat Embankment toe

CLIENT / CLIENT

C.N.C.F. "C.F.R." - S.A.

Lider Asocierea

CONSULTANT / CONSULTANT

Faza Phase	Positia Position	Nume Name	Data Date	Semnatura Signature
Aprobat Approved	Manager de Proiect Project Manager	Sergio MENICHINI	10.2020	(signature)
Verificant Checked	Expert Cheie Key Expert	Lorenzo SABINI	10.2020	(signature)
Întocmit Elaborated	Proiectant Designer	Bogdan ANGHEL	10.2020	(signature)

SUBCONSULTANT / SUBCONSULTANT

Aprobat Approved	Responsabil Subconsultant Subconsultant Responsible			
Întocmit Elaborated	Proiectant Designer			

Studiu de Fezabilitate pentru Reabilitarea liniei feroviare Craiova - Drobeta Turnu Severin - Caransebes, parte a Coridorului Orient/Est Mediteranean -
Feasibility Study For The Rehabilitation Of The Railway Line Craiova - Caransebes

Proiect/Project 74 / 2018

Faza/Phase S.F.

Denumire / Title :

Plan de situatie podet km pr. 268+419 (km ex. 268+417)

Site plan culvert km pr. 268+419 (km ex. 268+417)

Codificare / Codification System

E218 I SF 06 L9 PO 1 04 001 B

Istoricul reviziilor / Revision History

Rev.	Data/Date	Descriere Modificare / Modification description
1		
2		
3		
4		

Responsabilitatea privind această publicație revine integral autorului. Uniunea Europeană nu este responsabilă pentru modul în care sunt utilizate informațiile publicate.
The contents of this publication are the sole responsibility of (name of the implementing partner) and do not necessarily reflect the opinion of the European Union.