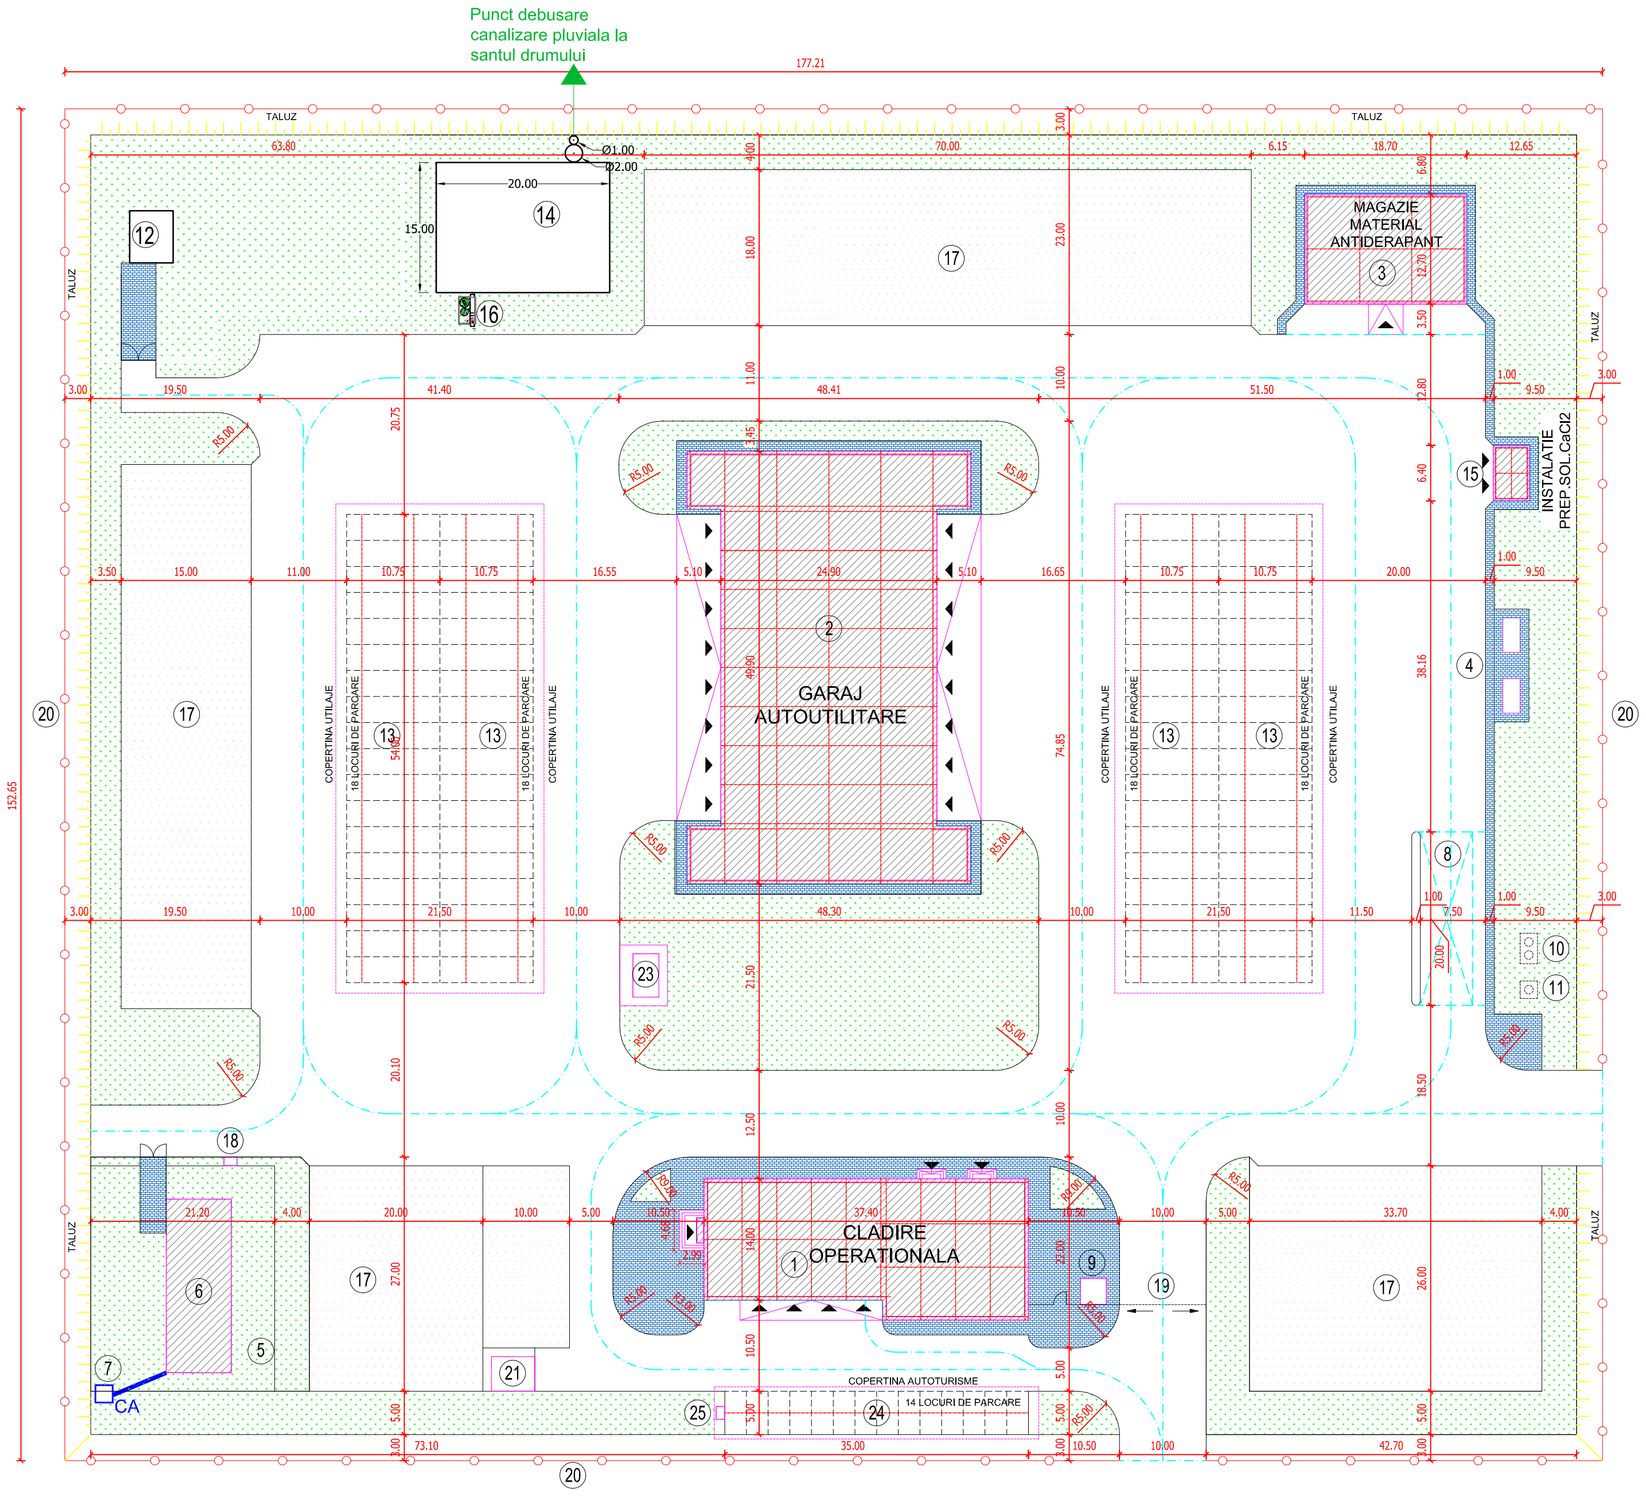


PLAN DE SITUATIE CIC SUPRAFATA DE SPATII VERZI = 7612 MP

## LEGENDA CENTRU DE INTRETINERE:

1. CLADIRE OPERATIONALA P+1E / OPERATIONAL BUILDING P+1E
2. GARAJ AUTOUTILITARE P / GARAGE FOR SERVICE VEHICLES P
3. MAGAZIE MATERIALE ANTIDERAPANTE P / ANTI-SKID MATERIAL STORAGE
4. REZERVOARE CARBURANTI SUPRATERANE / FUEL TANKS
5. IMPREJMUIRE ZONA DE PROTECTIE SANITARA / FENCE FOR SANITARY PROTECTION
6. REZERVOR APA CU GRUP DE POMPARE / WATER TANK WTIH PUMP GROUP
7. PUT FORAT APA / WATER DRILLING WELL
8. RAMPA SPALARE / VEHICLE WASH
9. CABINA POARTA / GATE CABIN
10. SEPARATOR DE NAMOL SI HIDROCARBURI / MUD AND HYDROCARB SEPARATOR
11. REZERVOR COLECTARE APE EPURATE / SEWAGE WATER COLECTOR TANK
12. BAZIN VIDANJABIL CANALIZARE MENAJERA / DREINABLE SEWAGE TANK
13. PARCARE ACOPERITA PENTRU UTILAJE / COVERED PARKING FOR SERVICE VEHICLES
14. STATIE POMPE APE PLUVIALE SI BAZIN DE RETENTIE / PUMP STATION AND RETATION TANK FOR RAIN WATER
15. INSTALATIE PREPARARE CaCl (siloz, rezervor, bazin amestec) / PREPARARING STATION FOR CaCl (silo, rezervoir, mixing tank)
16. SEPARATOR DE NAMOL SI HIDROCARBURI / MUD AND HYDROCARBON SEPARATOR
17. PLATFORME EXTERIOARE PENTRU DEPOZITARE MATERIALE EXTERIOARE PLATFORMS FOR MATERIAL DEPOSITS
18. CAMIN ALIMENTARE MASINI POMPIERI / FIRETRUCK WATER SOURCE
19. PORTI METALICE / STEEL GATES
20. IMPREJMUIRI PLASA SARMA / STEEL WIRE FENCE
21. POST TRAFO SI RACORD ELECTRIC / TRANSFORMER POST AND ELECTRIC CONNECTION
22. PLATFORMA REZIDUURI MENAJERE / WASTE CONTAINERS PLATFORM
23. GRUP ELECTROGEN / POWER GENERATOR
24. PARCARE ACOPERITA PENTRU AUTOMOBILE / COVERED CAR PARKING
25. STATIE DE INCARCARE AUTOTURISME ELCTRICE / ELECTRIC CAR CHARGING STATION

NOTE

Proiect co-finantat de Uniunea Europeana prin Programul Operational Infrastructura Mare (POIM) 2014-2020 /
*Project co-financed by the European Union through the Large Infrastructure Operational Program (POIM) 2014-2020*

BENEFICIAR / *BENEFICIARY*
COMPANIA NATIONALA DE ADMINISTRARE A INFRASTRUCTURII RUTIERE S.A.
*NATIONAL COMPANY FOR ROAD INFRASTRUCTURE ADMINISTRATION*

PROIECTANT ASOCIEREA / *DESIGNER ASSOCIATION*
SEARCH CORPORATION SRL EGIS ROMANIA SA

INVESTITIA / *INVESTMENT*
Elaborare Studiu de Fezabilitate si Proiect Tehnic de Executie pentru Autostrada Pascani - Suceava/
*Elaboration of Feasibility Study and Technical Execution Project for Pascani - Sucaeva Motorway*

**FAZA DE PROIECTARE/ *DESIGN STAGE***
*S.F. / F.S.*

**SUBSECTIUNEA Km 9+700 / SUBSECTION 9+700 Km**

CENTRU DE INTRETINERE SI COORDONARE/
*MAINTENANCE AND COROINATION CENTER*

***PLAN DE SITUATIE / SITE PLAN***

**ARHITECTURA / *ARCHITECTURE***

| | |
|---|---|
| COORDONATOR DE PROIECT/ *PROJECT MANAGER* | A. BUCUR |
| PROIECTANT / *DESIGNER* | M. RADULESCU |
| DESENAT / *DRAWN* | A. GHINEA |
| VERIFICATOR INTERN / *INTERNAL CHECHER* | M. RADULESCU |
| Contract Nr/ *Contract Nb.* 92/61801/2020 | Revizia Nr. *Revision nr.* |
| Data/ *Date:* IULIE 2023 | Scara/ *Scale:* 1:500 |
| Cod desen/ *Drawing Code:* | 20046-SF-CIC-ARH-02 |