ALTERNATIVA TECHIRGHIOL
PLAN DE ANSAMBLU
SCARA - 1:25000

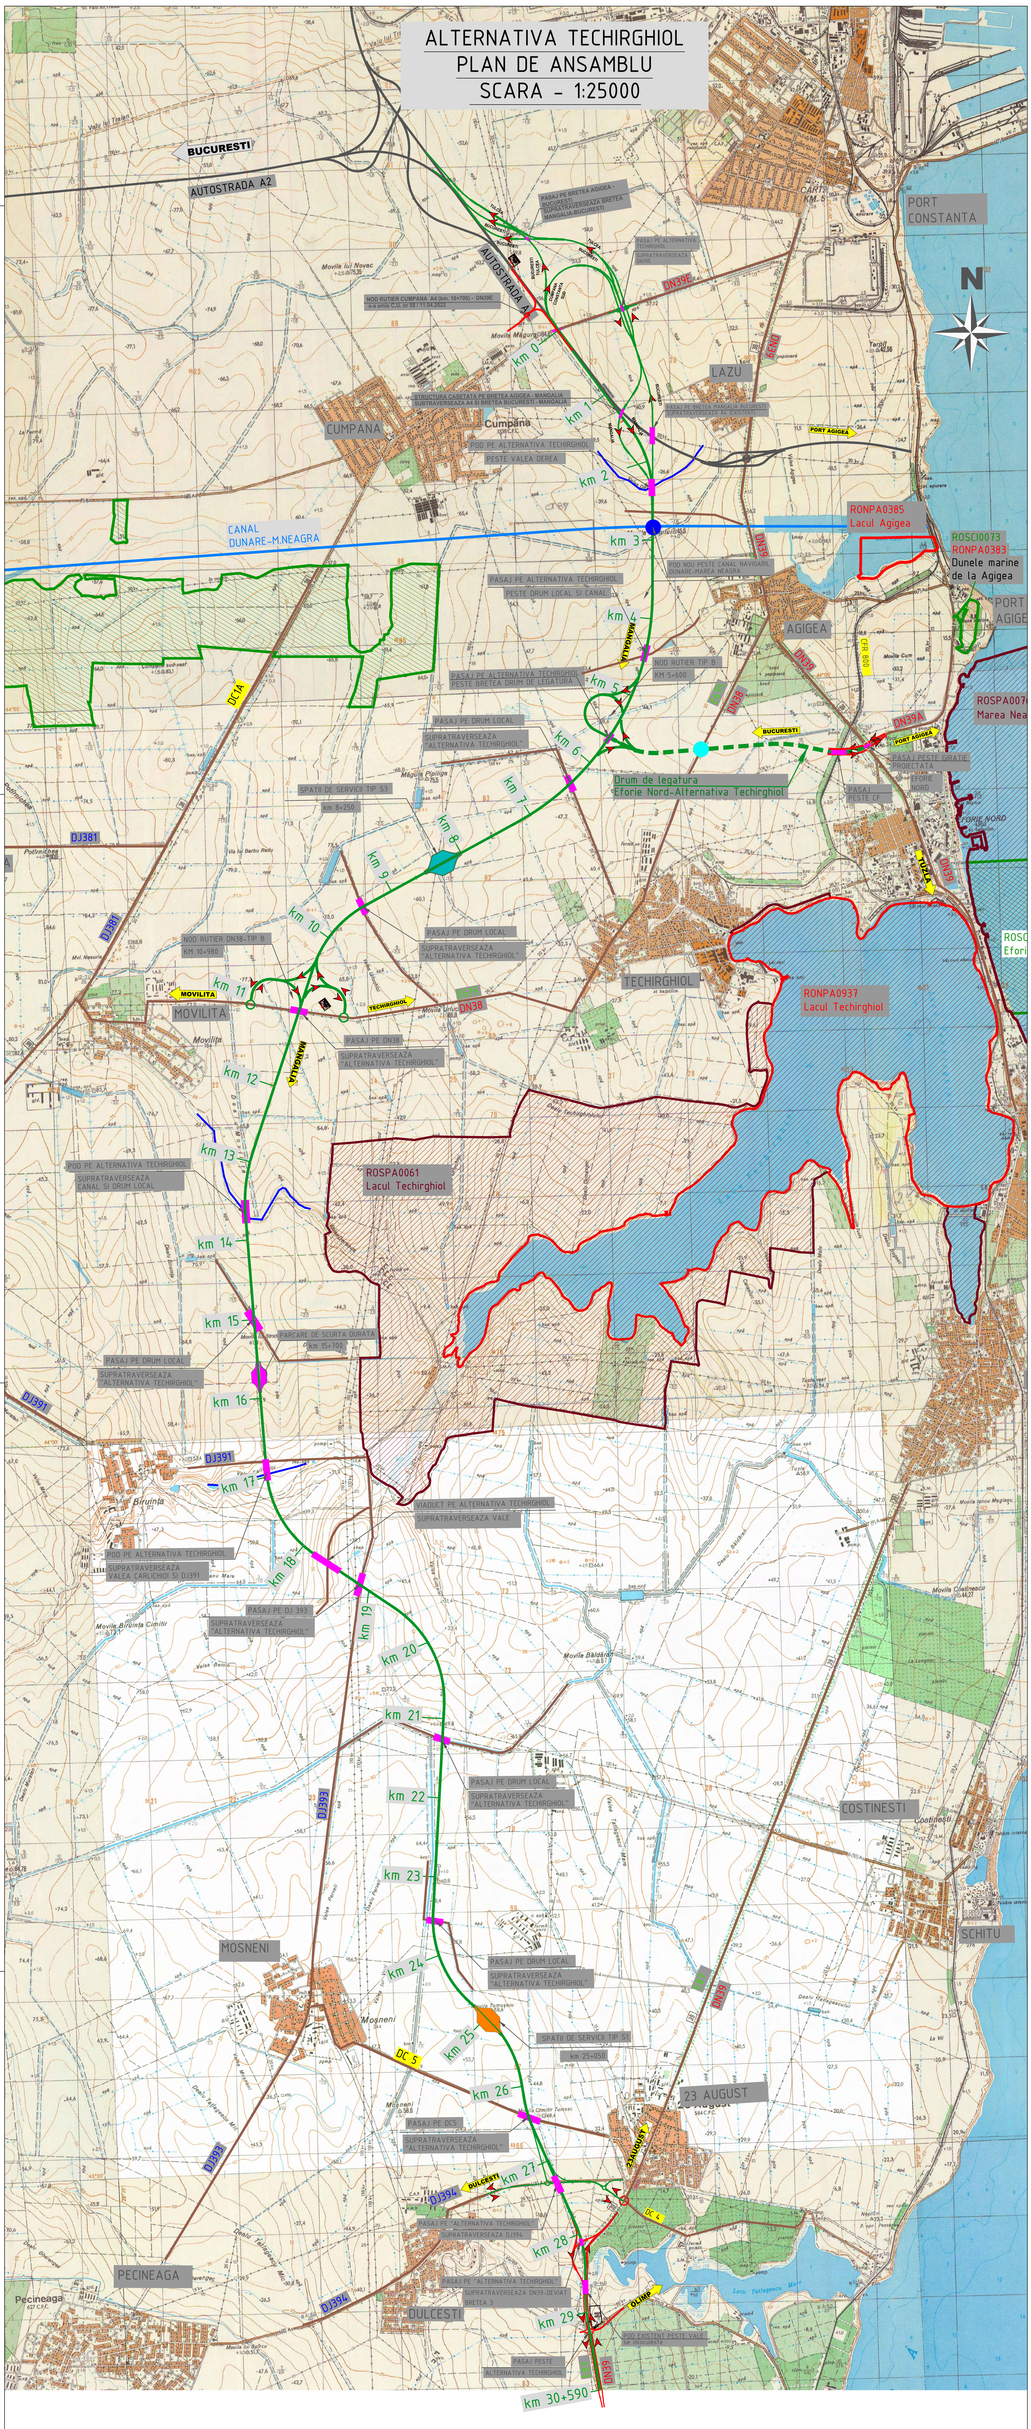

PROIECTANT / *DESIGNER*: S.C. CONSITRANS S.R.L.	**BENEFICIAR** / *BENEFICIARY*: BENEFICIUL TRANSPORTURILOR PENTRU INFRASTRUCTURA TRANSPORTURI / COMPANIA NAȚIONALĂ DE ADMINISTRARE A INFRASTRUCTURII RUTIERE / NATIONAL COMPANY OF ROAD INFRASTRUCTURE ADMINISTRATION	**FUNCȚIA** / *POSITION*	**NUME** / *NAME*:	**SEMNĂTURA** / *SIGNATURE*	**Titlu planșa** / *Drawing title*: PLAN DE ANSAMBLU / *GENERAL LAYOUT*
	INVESTIȚIA / *INVESTMENT*: **PLANURI PENTRU STUDII DE FEZABILITATE, ELABORARE PROIECT TEHNIC SI DTAC PENTRU OBIECTIVUL "ALTERNATIVA TECHIRGHIOL"** / *ELABORATION OF FEASIBILITY STUDY, ELABORATION TECHNICAL PROJECT AND DTAC FOR "TECHIRGHIOL ALTERNATIVE"*	**COORDONATOR DE PROIECT**/ *PROJECT MANAGER*	ing. B.PAUNESCU		
	FAZA PROIECTARE / *DESIGN STAGE*: **STUDIU DE FEZABILITATE** / *FEASIBILITY STUDY*	**SEF PROIECT SPECIALITATE** / *TEAM LEADER*	ing. N. GISCA		
	Contract nr./*Contract no.*: 145/07/3/26.07.2019 Proiect /*Project no.*: 11/2019 — Data / *Date*: 10.2023 — Scara / *Scale*: 1:25000	**PROIECTAT** / *DESIGNER*	ing. S. MATEI		
		VERIFICAT / *CHECKED BY*	ing. C. BENUICIU		

REV. / *REV.*	**DATA** / *DATE*	**DETALIU REVIZIE** / *REVISION DETAILS*	**PROIECTAT** / *DESIGNER*
R00	08/2023	Studiu de Fezabilitate	ing. S. MATEI
R01	10/2023	Revizuire	ing. S. MATEI

LUCRARI DE DRUM / *ROAD WORKS*

Cod planșa / *Drawing code*: CST-1119-SF-0-AUT-01-PB-00001-R01

PROIECT CO-FINANȚAT DIN FONDUL DE COEZIUNE, PRIN PROGRAMUL OPERAȚIONAL INFRASTRUCTURA MARE / PROJECT CO-FINANCED FROM THE COHESION FUND THROUGH THE LARGE INFRASTRUCTURE OPERATIONAL PROGRAM