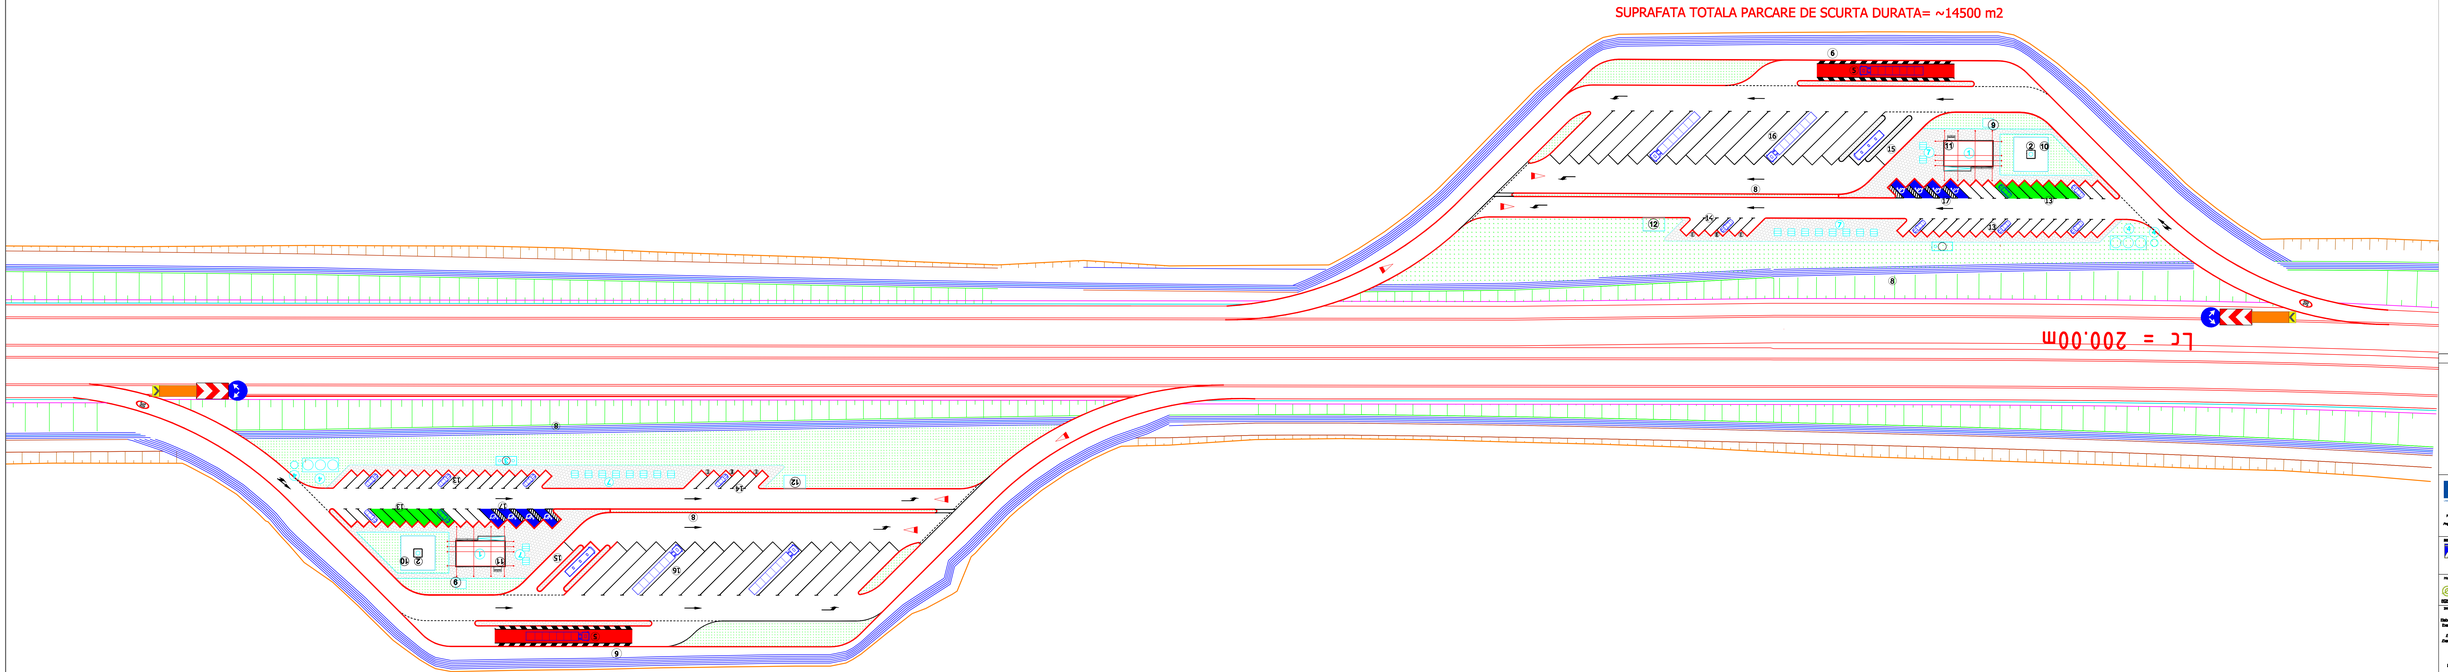

NOTE

Proiect co-finanțat de Uniunea Europeană prin Programul Rețelelor Infrastructurii Transport Trans-European Network Programme
Project co-financed by the European Union through the Programme Transport Trans-European Network (TEN-T) 2007-2013

BENEFICIAR / BENEFICIARY

COMPANIA NAȚIONALĂ DE ADMINISTRARE A INFRASTRUCTURII RUTIERE S.A.
NATIONAL COMPANY FOR ROAD INFRASTRUCTURE ADMINISTRATION

PROIECTANT ASOCIERI / DESIGNER ASSOCIATION

ISCS ROMANIA SA.
SIAHCO CONSTRUCTION SRL

DIRECȚIA / DIRECTORY

Elaborare Studiu de Fezabilitate și Proiect Tehnic de Execuție pentru Parcare de Scurtă Durată și Drum Expres Pitești-Târgu Jiu
Elaboration of Feasibility Study and Technical Execution Project for Carpark Rest Autoroad and Pitesti-Targu-Jiu Express Road

FAZA DE PROIECTARE / DESIGN STAGE
S.F. / F.S.

SUBSECTIUNEA / SUB-SECTION 3B+000-3D+000 / SUBSECTION 3B+000-3D+000 km

PARCARE DE SCURTA DURATA
PE PARTEA STANGA-INAINTEA LA DREAPTA LE
SHORT TERM PARKING
ON THE LEFT-FIRST SIDE OF THE ROAD

PLAN DE SINCRONIZARE / SITE PLAN

ARHITECTURA / ARCHITECTURE

COORDONATOR DE PROIECT / PROJECT MANAGER	Ș. GEORGESCU
PROIECTANT / DESIGNER	R. NAZARUCU
DESENAT / DRAWN	A. GHINEA
VERIFICATOR INTERN / INTERNAL CHECKER	R. NAZARUCU
Contract Nr/Contract No. 2007/RO/16/P/PT/003	Anexa la Raportul de Etape/ Annex to the Stage Report
Data/Date: OCTOMBRIE 2010	Scara/Scale: 1:500
Cod desen/ Drawing Code	3B3D-CP-C-DP-R-0000-2J-PZ0-D-000