Secțiune A - A
Scara 1:50

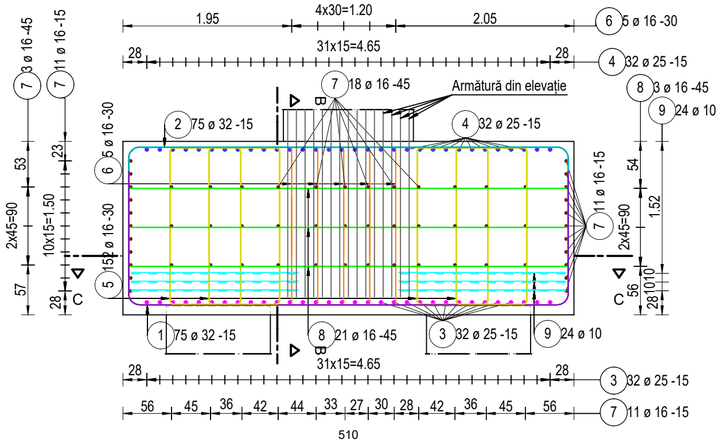

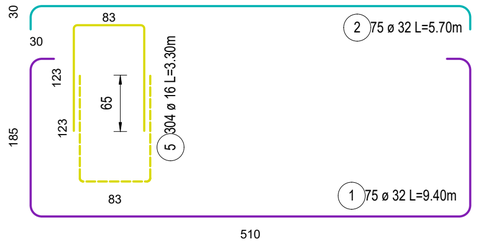

Secțiune B - B
Scara 1:50

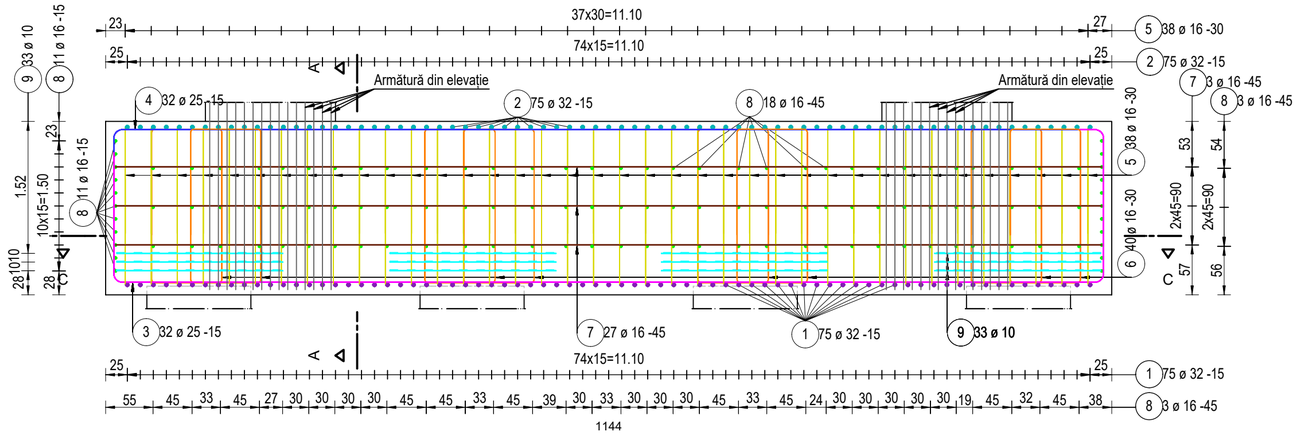

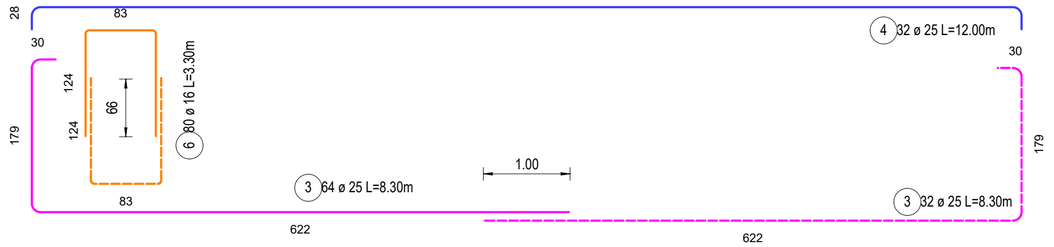

Secțiune C - C
Scara 1:50

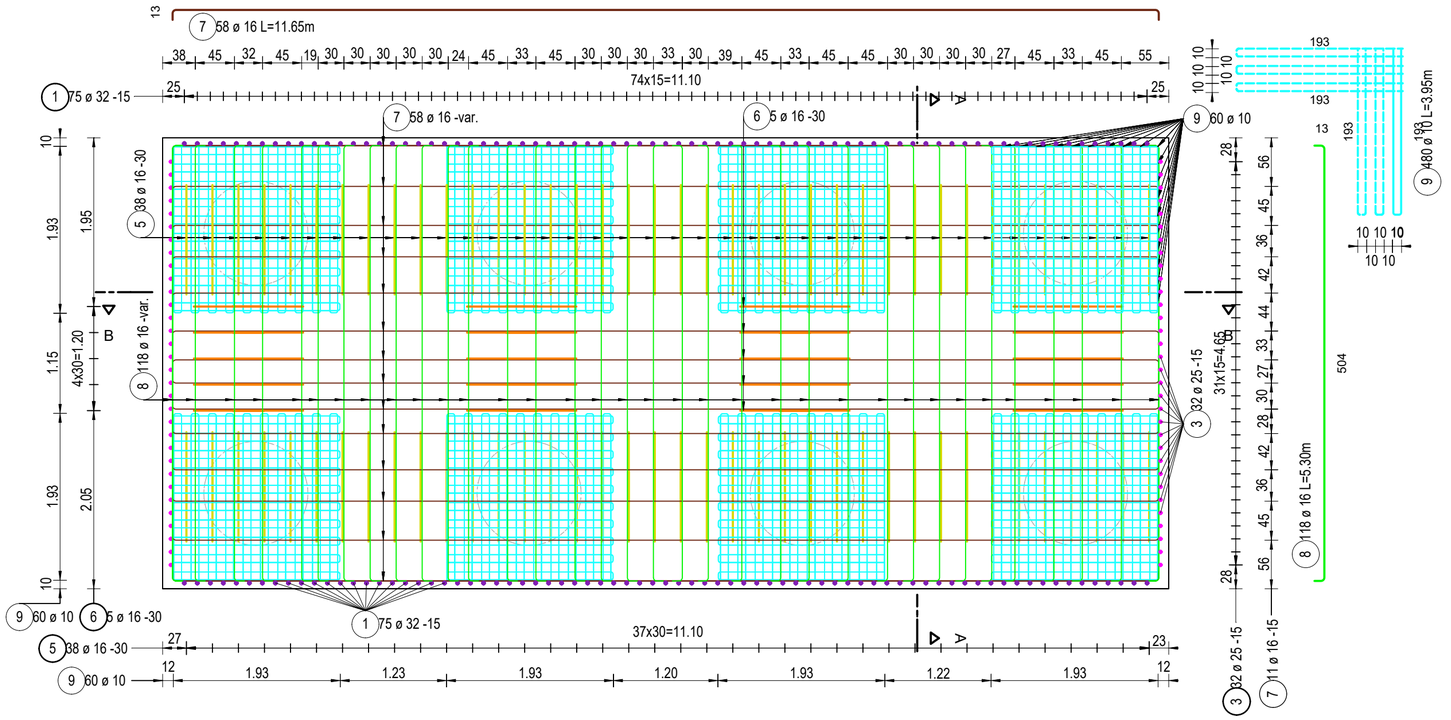

Listă forme fasonate B500C

Poz.	Buc.	ø [mm]	Lungime unitară [m]	Calitate oțel	Bare cotate (fără scară)	Lungime totală [m]	Greutate [kg]
1	75	32	9.40	B500	30 / 185 / 510	705.00	4450.66
2	75	32	5.70	B500	510 / 30	427.50	2698.81
3	64	25	8.30	B500	30 / 179 / 622	531.20	2047.24
4	32	25	12.00	B500	1144 / 28	384.00	1479.94
5	304	16	3.30	B500	83 / 123	1003.20	1584.05
6	80	16	3.30	B500	83 / 124	264.00	416.86
7	58	16	11.65	B500	1139 / 13	675.70	1066.93
8	118	16	5.30	B500	504 / 13	625.40	987.51
9	480	10	3.95	B500	10 / 193	1896.00	1167.94

Greutate totală B500C: 15899.93

Greutate totală x 2 buc. : 15899.93 x 2 = 31799.86 kg

Note:
Planșa curentă se va citi împreună cu plan armare elevație.
Calitate oțel: B500C
Clasă beton: C25/30
Acoperire cu beton: 5 cm

IORDĂMESCU I. CONSTANTIN ROMANIA MLPAT NR: 213 A1, B2, D2 INGINER VERIFICATOR PROIECTE

PROIECTANT / *DESIGNER:/*
S.C. CONSITRANS S.R.L.

BENEFICIAR / ***BENEFICIARY:***
MUNICIPIUL ARAD, MUNICIPIUL ORADEA, CONSILIUL JUDETEAN ARAD, CONSILIUL JUDETEAN BIHOR
CNAIR

INVESTITIA /*INVESTMENT* / :
ACTUALIZARE/COMPLETARE/REVIZUIRE (S.F. + P.A.C. + P.O.E + P.T.E.) "DRUM EXPRES ARAD ORADEA"
ACTUALIZATION/COMPLETION (S.F. + P.A.C. + P.O.E + P.T.E.) "EXPRESS ROAD ARAD ORADEA"

FAZA PROIECTARE / *DESIGN STAGE:*
PROIECT TEHNIC DE EXECUTIE / *EXECUTION TECHNICAL PROJECT/*

FUNCTIA / *POSITION:*	NUME / ***NAME*** / :	SEMNATURA / *SIGNATURE:*
COORDONATOR DE PROIECT/ *PROJECT MANAGER*	ing. S. VEACESLAV	
SEF PROIECT SPECIALITATE / *TEAM LEADER*	ing. D. COVELTIR	
PROIECTAT / *DESIGNER:*	ing. V. URDAREANU	
VERIFICAT / *INTERNAL CHECKER:*	ing. D. COVELTIR	

Contract /*Contract:* 14724/01.07.2021
Proiect /*Project no.:* 001/2021
Data / *Date:* 11.2023
Scara /*Scale:* 1:50

Titlu plansa / ***Drawing title:*** /
Plan armare radier pila /
Pier pile cap reinforcement plan
P3,P6,P9
Pasaj pe DX la km 41+055 peste DN79 și CF
Bridge on DX at km 41+055 over DN79 and railway

LUCRARI DE POD / *BRIDGE WORKS*

Cod plansa / *Drawing code* :
CST-0121-PTE-0-DX-02-P24-ARP-02-R00

REV/ *REV.*	DATA/ *DATE:*	DETALII REVIZIE / ***REVISION DETAILS:*** /	PROIECTAT / *DESIGNER:*
R00	11.2023	P.T.E.	Consitrans

UNIUNEA EUROPEANĂ
Instrumente Structurale 2014-2020
PROIECT CO-FINANȚAT DIN FONDUL DE COEZIUNE, PRIN PROGRAMUL OPERAȚIONAL INFRASTRUCTURĂ MARE /
PROJECT CO-FINANCED FROM THE COHESION FUND,THROUGH THE LARGE INFRASTRUCTURE OPERATIONAL PROGRAM