Secțiune A - A
Scara 1:50

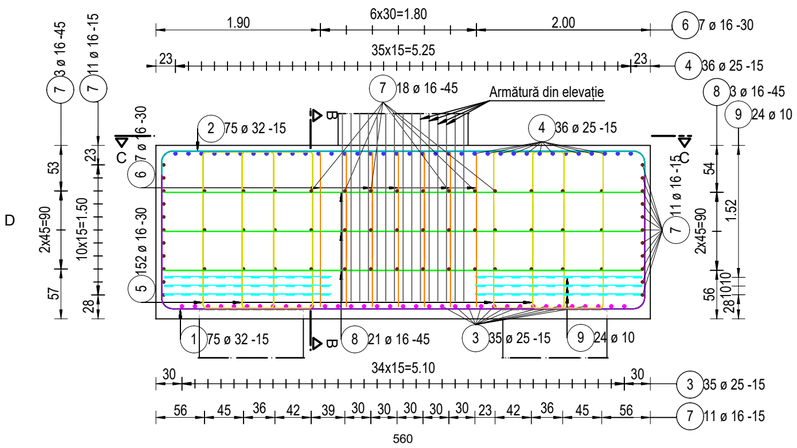

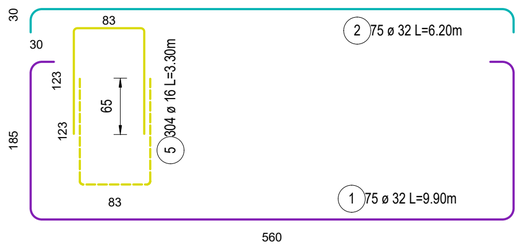

Secțiune B - B
Scara 1:50

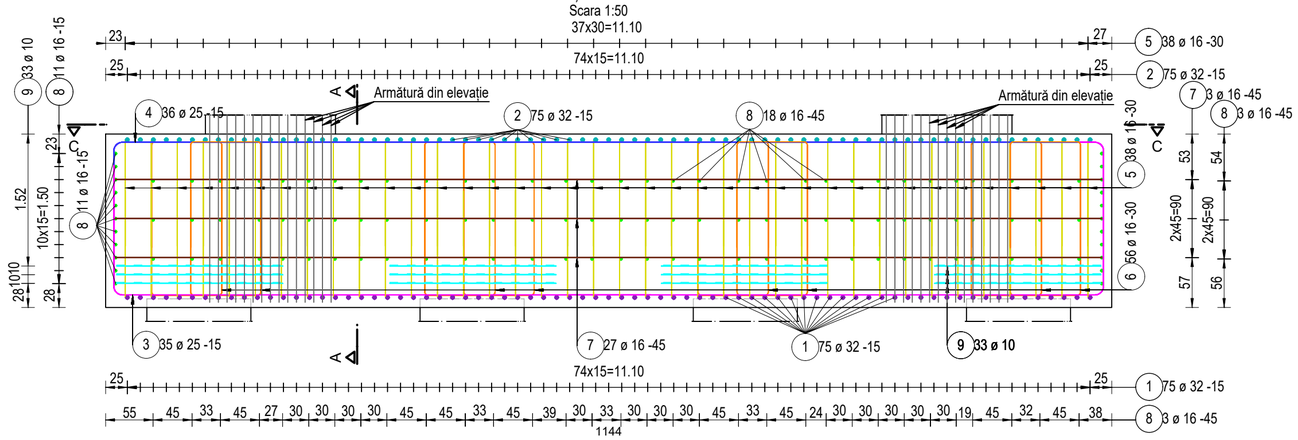

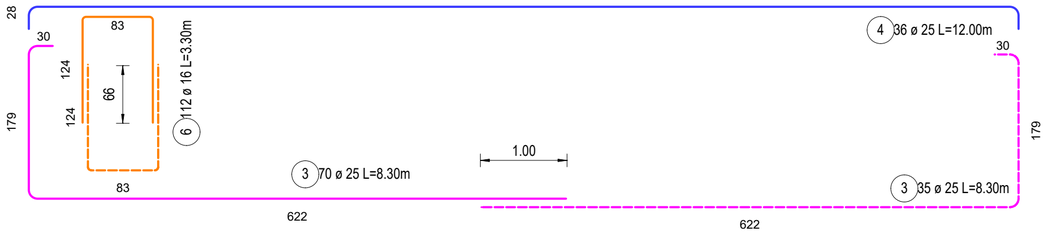

Secțiune C - C
Scara 1:50

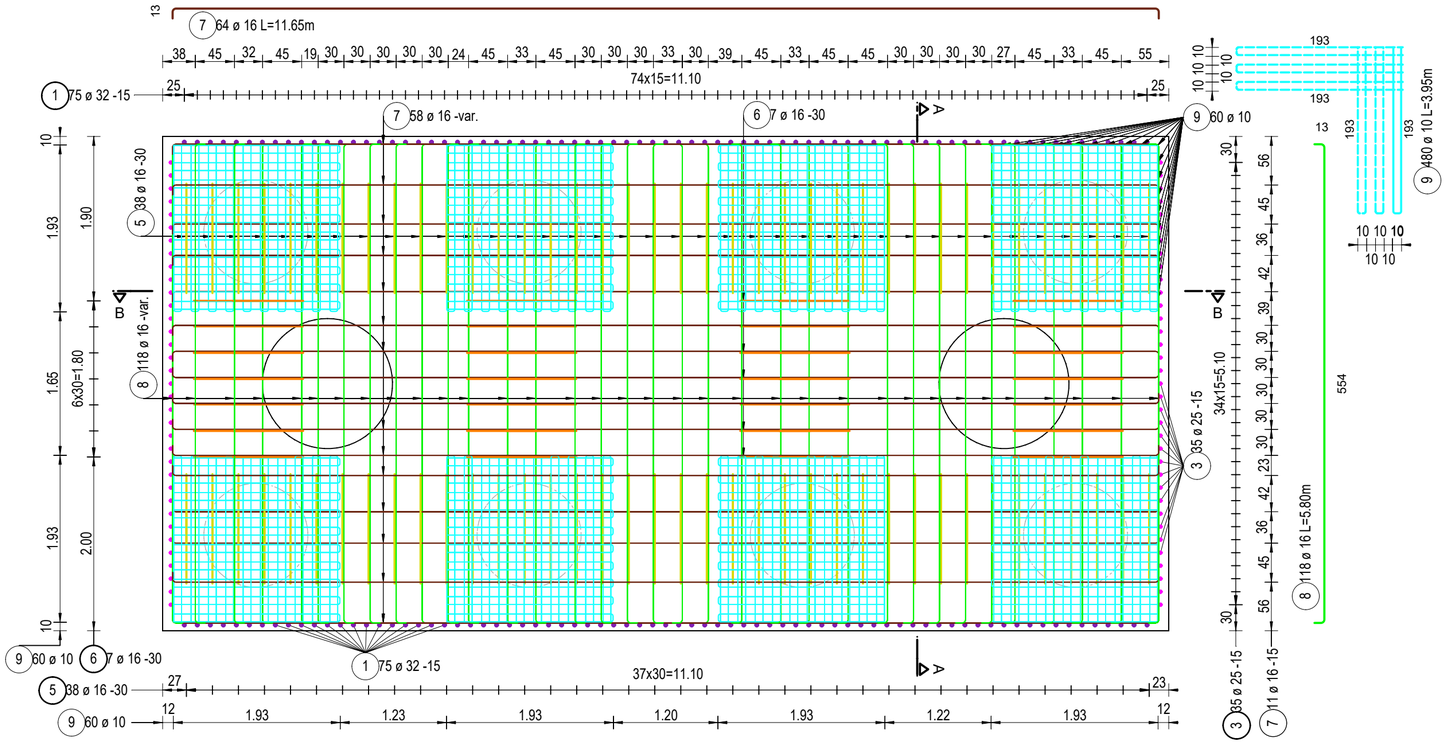

Listă forme fasonate B500C

Poz.	Buc.	ø [mm]	Lungime unitară [m]	Calitate oțel	Bare cotate (fără scară)	Lungime totală [m]	Greutate [kg]
1	75	32	9.90	B500	30; 165; 560	742.50	4687.40
2	75	32	6.20	B500	560; 30	465.00	2935.55
3	70	25	8.30	B500	30; 179; 622	581.00	2239.17
4	36	25	12.00	B500	1144; 28	432.00	1664.93
5	304	16	3.30	B500	83; 123	1003.20	1584.05
6	112	16	3.30	B500	83; 124	369.60	583.60
7	64	16	11.65	B500	1139; 13	745.60	1177.30
8	118	16	5.80	B500	554; 13	684.40	1080.67
9	480	10	3.95	B500	10; 193	1896.00	1167.94

Greutate totală B500C: 17120.61

Greutate totală x 2 buc.: 17120.61 x 2 = 34241.22 kg

Note:
Planșa curentă se va citi împreună cu plan armare elevație.
Calitate oțel: B500C
Clasă beton: C25/30
Acoperire cu beton: 5 cm

IORDĂNESCU CONSTANTIN ROMANIA MLPAT NR: 213 A1, B2, D2 INGINER VERIFICATOR PROIECTE

PROIECTANT / DESIGNER:/ S.C. CONSITRANS S.R.L.	BENEFICIAR / BENEFICIARY: MUNICIPIUL ARAD, MUNICIPIUL ORADEA, CONSILIUL JUDETEAN ARAD, CONSILIUL JUDEȚEAN BIHOR CNAIR	FUNCTIA / POSITION:	NUME / NAME / :	SEMNATURA / SIGNATURE:	Titlu plansa / Drawing title: /
	INVESTITIA /INVESTMENT / : ACTUALIZARE/COMPLETARE/REVIZUIRE (S.F. + P.A.C. + P.O.E + P.T.E.) "DRUM EXPRES ARAD ORADEA" ACTUALIZATION/COMPLETION (S.F. + P.A.C. + P.O.E + P.T.E.) "EXPRESS ROAD ARAD ORADEA"	COORDONATOR DE PROIECT/ PROJECT MANAGER	ing. S. VEACESLAV		Plan armare radier pila / Pier pile cap reinforcement plan P13,P14,P15,P16
		SEF PROIECT SPECIALITATE / TEAM LEADER	ing. D. COVELTIR		Pasaj pe DX la km 41+055 peste DN79 si CF / Bridge on DX at km 41+055 over DN79 and railway
UNIUNEA EUROPEANĂ; Instrumente Structurale 2014-2020	FAZA PROIECTARE / DESIGN STAGE: PROIECT TEHNIC DE EXECUTIE / EXECUTION TECHNICAL PROJECT/	PROIECTAT / DESIGNER:	ing. V. URDAREANU		LUCRARI DE POD / BRIDGE WORKS
PROIECT CO-FINANȚAT DIN FONDUL DE COEZIUNE, PRIN PROGRAMUL OPERAȚIONAL INFRASTRUCTURĂ MARE / PROJECT CO-FINANCED FROM THE COHESION FUND,THROUGH THE LARGE INFRASTRUCTURE OPERATIONAL PROGRAM	Contract /Contract: 14724/01.07.2021; Proiect /Project no.: 001/2021; Data / Date: 11.2023; Scara /Scale: 1:50	VERIFICAT / INTERNAL CHECKER:	ing. D. COVELTIR		Cod plansa / Drawing code : CST-0121-PTE-0-DX-02-P24-ARP-03-R00

REV/ REV.	DATA/ DATE:	DETALII REVIZIE / REVISION DETAILS: /	PROIECTAT / DESIGNER:
R00	11.2023	P.T.E.	Consitrans