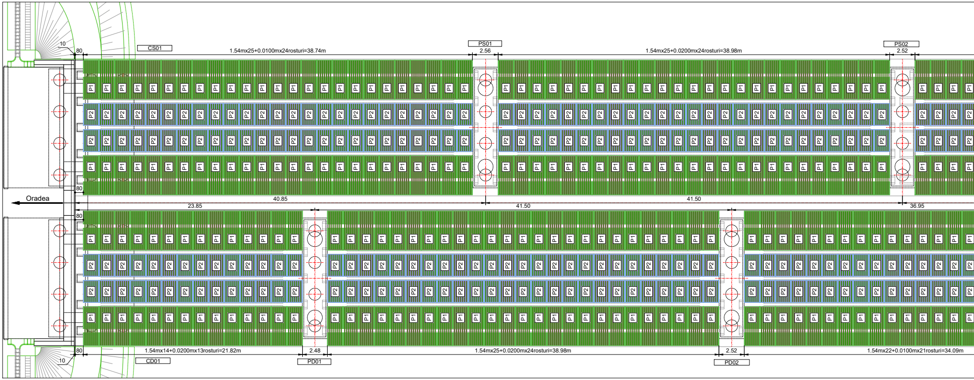
10
80
CS01
1.54mx25+0.0100mx24rosturi=38.74m
PS01
2.56
1.54mx25+0.0200mx24rosturi=38.98m
PS02
2.52
P1
P2
Oradea
23.85
40.85
41.50
41.50
36.95
80
80
1.54mx14+0.0200mx13rosturi=21.82m
2.48
1.54mx25+0.0200mx24rosturi=38.98m
2.52
1.54mx22+0.0100mx21rosturi=34.09m
10
CD01
PD01
PD02

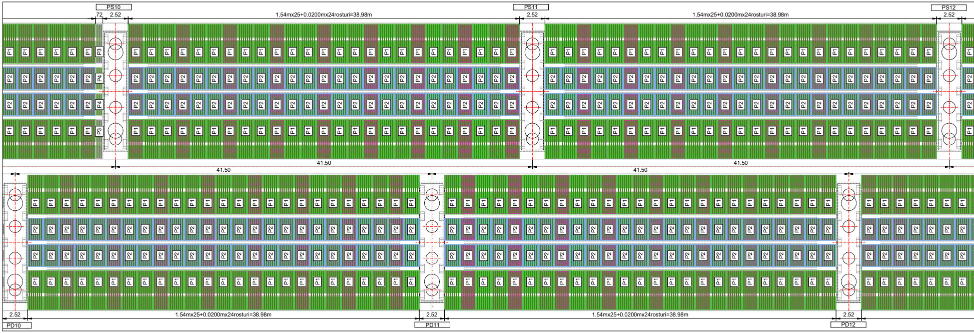
PS10
72
2.52
1.54mx25+0.0200mx24rosturi=38.98m
PS11
2.52
1.54mx25+0.0200mx24rosturi=38.98m
PS12
2.52
P1
P2
P3
P4
41.50
41.50
41.50
41.50
2.52
1.54mx25+0.0200mx24rosturi=38.98m
2.52
1.54mx25+0.0200mx24rosturi=38.98m
2.52
PD10
PD11
PD12

Dispunere predale prefabricate / A

Sca

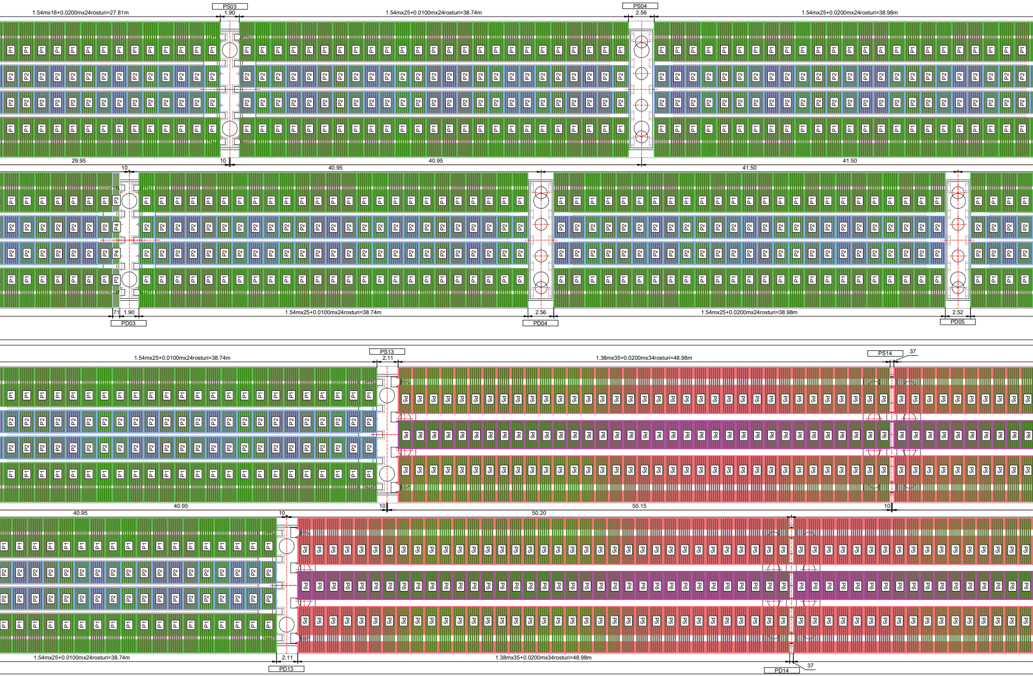
PS03
1.90
1.54mx18+0.0200mx24rosturi=27.81m
PS04
2.56
1.54mx25+0.0100mx24rosturi=38.74m
1.54mx25+0.0200mx24rosturi=38.98m
P1
P2
29.95
10
40.95
40.95
41.50
41.50
10
P3
P4
71
1.90
PD03
1.54mx25+0.0100mx24rosturi=38.74m
2.56
PD04
1.54mx25+0.0200mx24rosturi=38.98m
2.52
PD05
1.54mx25+0.0100mx24rosturi=38.74m
PS13
2.11
1.38mx35+0.0200mx34rosturi=48.98m
PS14
37
P5
P6
40.95
40.95
10
50.15
50.20
10
10
1.54mx25+0.0100mx24rosturi=38.74m
2.11
PD13
1.38mx35+0.0200mx34rosturi=48.98m
PD14
37

Arrangemen of precast concrete deck panels

ara/ *Scale 1:200*

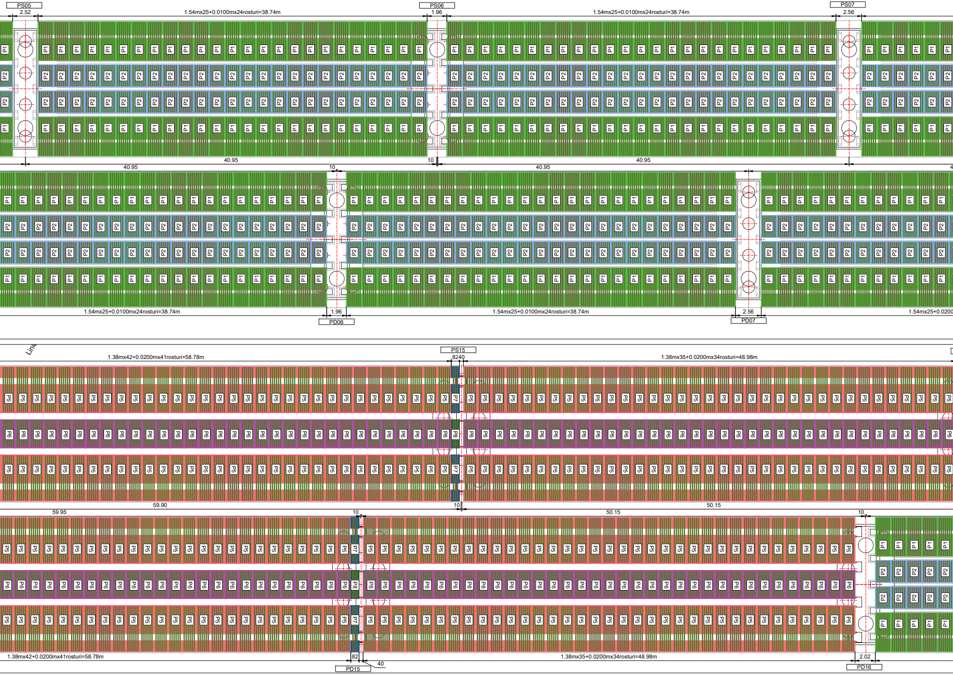
PS05
2.52
1.54mx25+0.0100mx24rosturi=38.74m
PS06
1.96
1.54mx25+0.0100mx24rosturi=38.74m
PS07
2.56
P1
P2
40.95
40.95
10
40.95
40.95
10
1.54mx25+0.0100mx24rosturi=38.74m
1.96
PD06
1.54mx25+0.0100mx24rosturi=38.74m
2.56
PD07
1.54mx25+0.0200
PS15
8240
1.38mx42+0.0200mx41rosturi=58.78m
1.38mx35+0.0200mx34rosturi=48.98m
P5
P6
P7
59.90
10
50.15
50.15
59.95
10
10
1.38mx42+0.0200mx41rosturi=58.78m
82
40
PD15
1.38mx35+0.0200mx34rosturi=48.98m
2.02
PD16

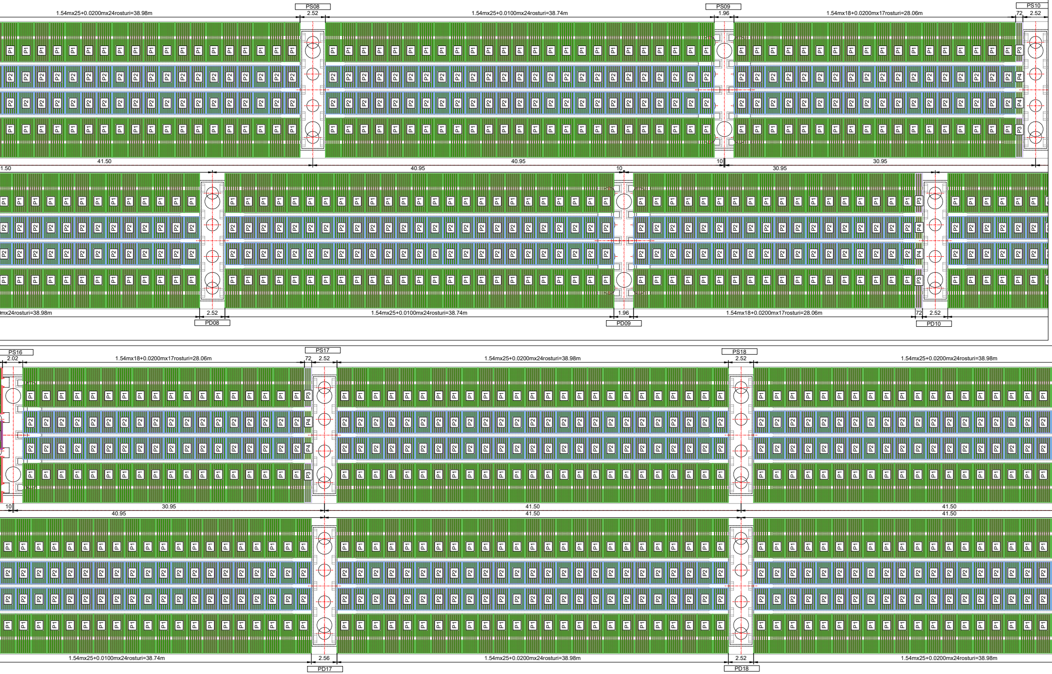
PS08
2.52
1.54mx25+0.0200mx24rosturi=38.98m
PS09
1.96
1.54mx25+0.0100mx24rosturi=38.74m
PS10
72
2.52
1.54mx18+0.0200mx17rosturi=28.06m
P1
P2
P3
P4
41.50
40.95
10
30.95
1.50
mx24rosturi=38.98m
PD08
PD09
PD10
PS16
2.02
PS17
PS18
PD17
PD18
2.56

PROIECTANT / *DESIGNER:*

S.C. CONSITRANS S.R.L.

UNIUNEA EUROPEANĂ

Instrumente Structurale
2014-2020

PROIECT CO-FINANŢAT DIN FONDUL DE COEZIUNE, PRIN PROGRAMUL OPERAŢIONAL INFRASTRUCTURĂ MARE /
PROJECT CO-FINANCED FROM THE COHESION FUND,THROUGH THE LARGE INFRASTRUCTURE OPERATIONAL PR

Secțiune transversală/ *Cross section*

Scara/ *Scale 1:100*

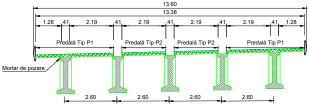
13.60
13.38
1.28
41
2.19
41
2.19
41
2.19
41
2.19
41
1.28
Predală Tip P1
Predală Tip P2
Predală Tip P2
Predală Tip P1
Mortar de pozare
2.60
2.60
2.60
2.60

Secțiune transversală/ *Cross section*

Scara/ *Scale 1:100*

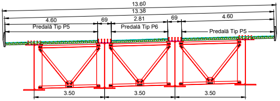
13.60
13.38
4.60
69
2.81
69
4.60
Predală Tip P5
Predală Tip P6
Predală Tip P5
3.50
3.50
3.50

IORDANESCU I. CONSTANTIN
ROMANIA M.L.P.A.T.
NR: 213
A4, B2, D2
INGINER VERIFICATOR PROIECTE

Centralizator Predale Prefabricate								
Tip Predală	Predale tip P1	Predale tip P2	Predale tip P3	Predale tip P4	Predale tip P5	Predale tip P6	Predale tip P7	Predale tip P8
Nr. Predală	1616	1616	8	8	448	224	4	2

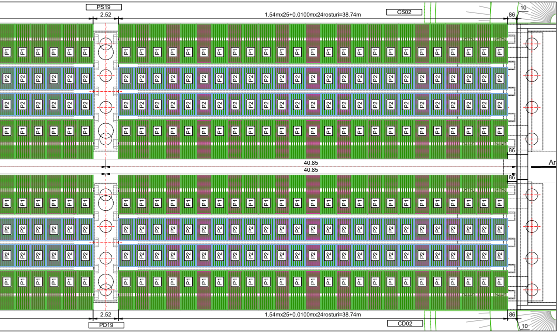
PS19
2.52
1.54mx25+0.0100mx24rosturi=38.74m
CS02
86
10
P1
P2
40.85
40.85
86
86
Ar
2.52
1.54mx25+0.0100mx24rosturi=38.74m
86
PD19
CD02
10

BENEFICIAR / *BENEFICIARY:*
MUNICIPIUL ARAD, MUNICIPIUL ORADEA, CONSILIUL JUDETEAN ARAD, CONSILIUL JUDETEAN BIHOR
CNAIR

INVESTITIA / *INVESTMENT:*
ACTUALIZARE/COMPLETARE/REVIZUIRE (S.F. + P.A.C. + P.O.E + P.T.E.) "DRUM EXPRES ARAD ORADEA"
ACTUALIZATION/COMPLETION (S.F. + P.A.C. + P.O.E + P.T.E.) "EXPRESS ROAD ARAD ORADEA"

FAZA PROIECTARE / *DESIGN STAGE:*
PROIECT TEHNIC DE EXECUTIE / *EXECUTION TECHNICAL PROJECT*

Contract /*Contract:*	Data / *Date:*	Scara /*Scale:*
14724/01.07.2021 Proiect /*Project no.:* 001/2021	*11.2023*	*1:200* *1:100*

OGRAM

FUNCTIA / *POSITION:*	NUME / *NAME:*	SEMNATURA / *SIGNATURE:*
COORDONATOR DE PROIECT/ *PROJECT MANAGER*	ing. S. VEACESLAV	
SEF PROIECT SPECIALITATE / *TEAM LEADER*	ing. D. COVELTIR	
PROIECTAT / *DESIGNER:*	ing. V. URDAREANU	
VERIFICAT / *INTERNAL CHECKER:*	ing. D. COVELTIR	

Titlu plansa / *Drawing title:*

Dispunere predale prefabricate

Arrangement of precast concrete deck panels

Pod pe DX la km 41+055 peste DN79 si CF

Bridge on DX at km 41+055 over DN79 and CF

LUCRARI DE POD / *BRIDGE WORKS*

Cod plansa / *Drawing code:*
CST-0121-PTE-0-DX-02-P24-CPD-01-R00

REV/ *REV.*	DATA/ *DATE:*	DETALII REVIZIE / *REVISION DETAILS:*	PROIECTAT / *DESIGNER:*
R00	*11.2023*	*P.T.E.*	*Consitrans*