Elevație fir dreapta/ *Elevation*
Scara: Scale 1:500

Secțiune transversală - Culee C01/
Cross section - C01 Abutment
Scara/Scale 1:50

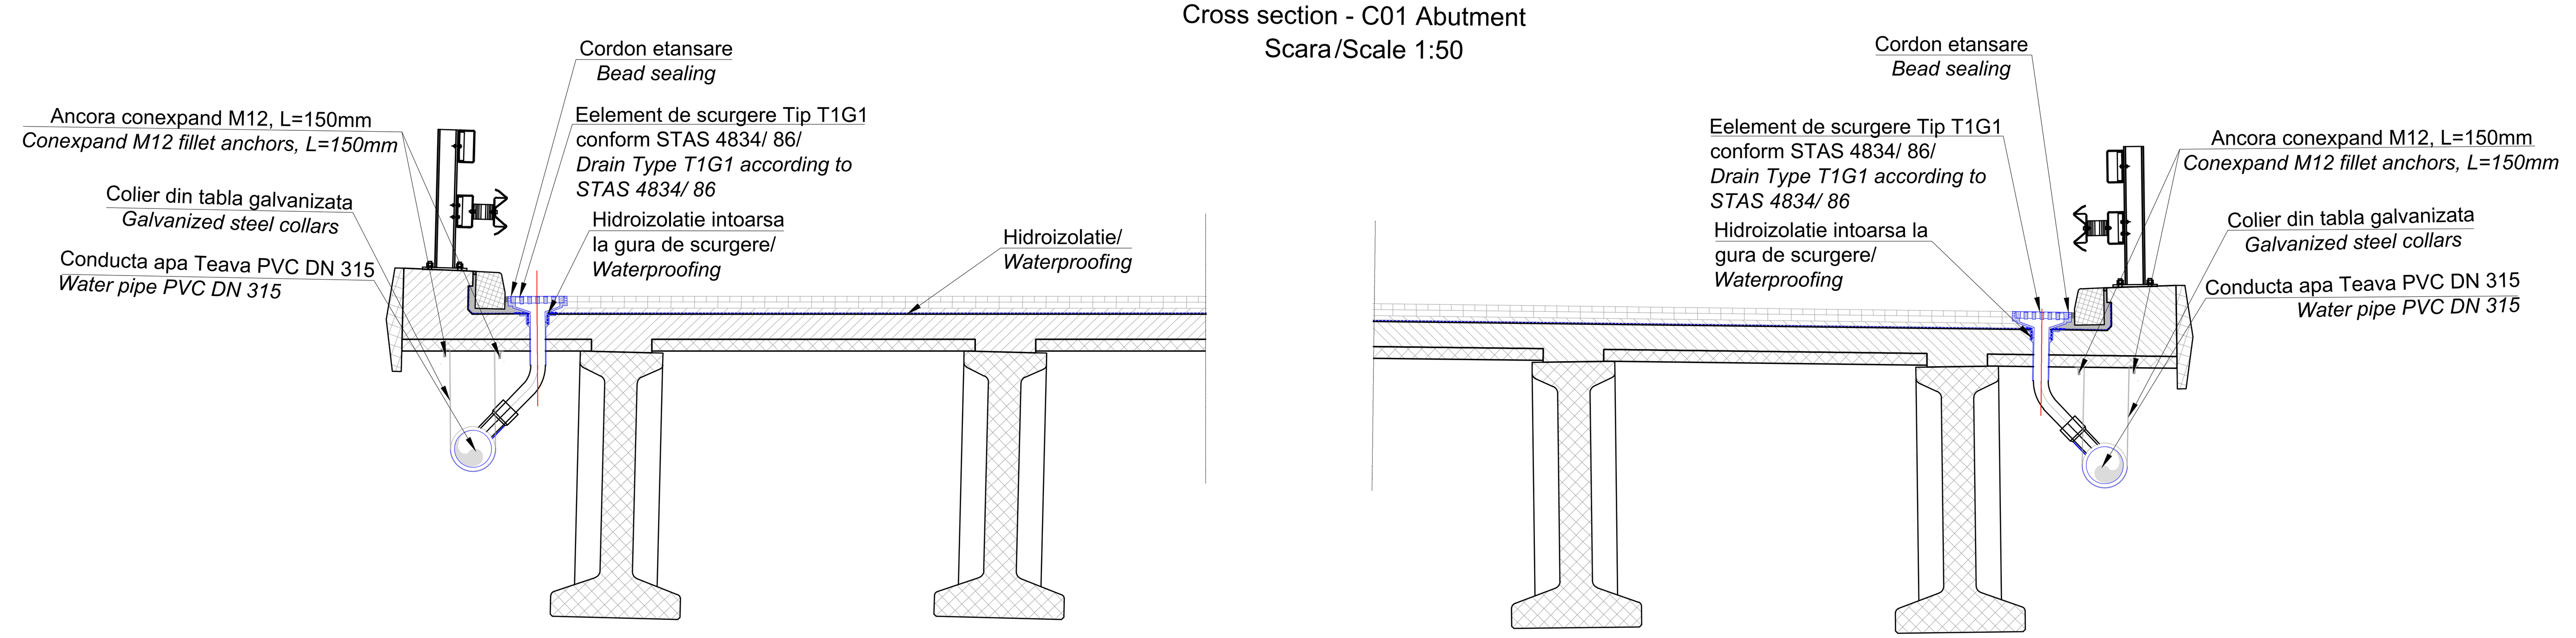

NOTA
- Gurile de scurgere vor fi de tip T1G1 400X400mm,din fonta pentru poduri, conform STAS 4834/ 86
- Gurile de scurgere vor descarca apa preluata in conducta de apa din PVC DN 315mm
- Conducta de apa va fi fixata la interdistanta de maxim 3.00m cu coliere din tabla galvanizata, grosime minima 1mm, sarcina recomandata de 3.5 kN
- Colierele se vor fixa de intradosul predalelor cu ancore tip conexpand cu filet M12, L=150mm
-Panta longitudinala a conductei va pastra panta podului, dar nu mai putin de 0.5%
- *Se* pot utiliza si alte tipuri de elemente de scurgere cu acceptul exclusiv al Beneficiarului si Proiectantului.

NOTE
- *The drains will be of type T1G1 400x400mm, out of cast iron according to STAS 4834/ 86*
- *The drains will unload into a longitudinal water pipe out of PVC DN 315mm*
- *The water pipe will be attached to the deck at an interval of 3.00m with galvanized steel collars, minimum 1mm thick with a recommended load of 3.5kN*
- *The collars will be fixed to the bottom of the precast deck using conexpand M12 fillet anchors, L=150mm*
- *The longitudinal gradient of the pipe will be the same as the bridge, but no less then 0.5%*
- *Can be used and other tipes drains with the consent Beneficiary and Desinger*

PROIECTANT / *DESIGNER:*
S.C. CONSITRANS S.R.L.

UNIUNEA EUROPEANĂ
Instrumente Structurale 2014-2020
PROIECT CO-FINANȚAT DIN FONDUL DE COEZIUNE, PRIN PROGRAMUL OPERAȚIONAL INFRASTRUCTURĂ MARE /
PROJECT CO-FINANCED FROM THE COHESION FUND,THROUGH THE LARGE INFRASTRUCTURE OPERATIONAL PROGRAM

BENEFICIAR / *BENEFICIARY:*
MUNICIPIUL ARAD, MUNICIPIUL ORADEA, CONSILIUL JUDETEAN ARAD, CONSILIUL JUDETEAN BIHOR
CNAIR

INVESTITIA / *INVESTMENT*:
ACTUALIZARE/COMPLETARE/REVIZUIRE (S.F. + P.A.C. + P.O.E + P.T.E.) "DRUM EXPRES ARAD ORADEA"
ACTUALIZATION/COMPLETION (S.F. + P.A.C. + P.O.E + P.T.E.) "EXPRESS ROAD ARAD ORADEA"

FAZA PROIECTARE / *DESIGN STAGE:*
PROIECT TEHNIC DE EXECUTIE / *EXECUTION TECHNICAL PROJECT*

Contract /*Contract:* 14724/01.07.2021 Proiect /*Project no.:* 001/2021	Data / *Date:* 11.2023	Scara /*Scale:* 1:500 1:50

FUNCTIA / *POSITION*:	NUME / *NAME*:	SEMNATURA / *SIGNATURE*:
COORDONATOR DE PROIECT/ *PROJECT MANAGER*	ing. S. VEACESLAV	
SEF PROIECT SPECIALITATE / *TEAM LEADER*	ing. D. COVELTIR	
PROIECTAT / *DESIGNER:*	ing. V. URDAREANU	
VERIFICAT / *INTERNAL CHECKER:*	ing. D. COVELTIR	

Titlu plansa / *Drawing title:*
Scurgerea apelor
Water Drainage
Pod pe DX la km 41+055 peste DN79 si CF
Bridge on DX at km 41+055 over DN79 and CF

LUCRARI DE POD / *BRIDGE WORKS*

Cod plansa / *Drawing code*:
CST-0121-PTE-0-DX- 02-P24-DGP-01-R00

REV/ *REV.*	DATA/ *DATE:*	DETALII REVIZIE / *REVISION DETAILS:*	PROIECTAT / *DESIGNER:*
R00	11.2023	P.T.E	Consitrans