Secțiune A - A

Scara 1:50

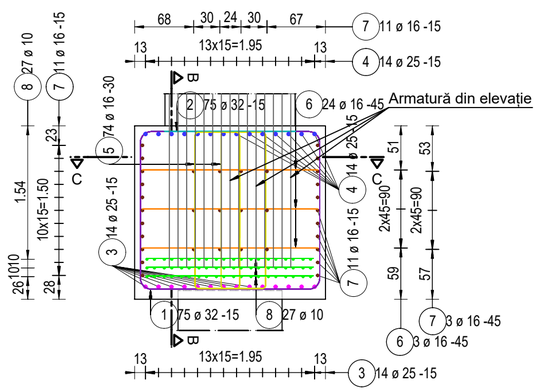

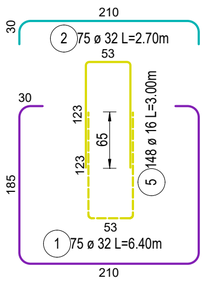

Secțiune B - B

Scara 1:50

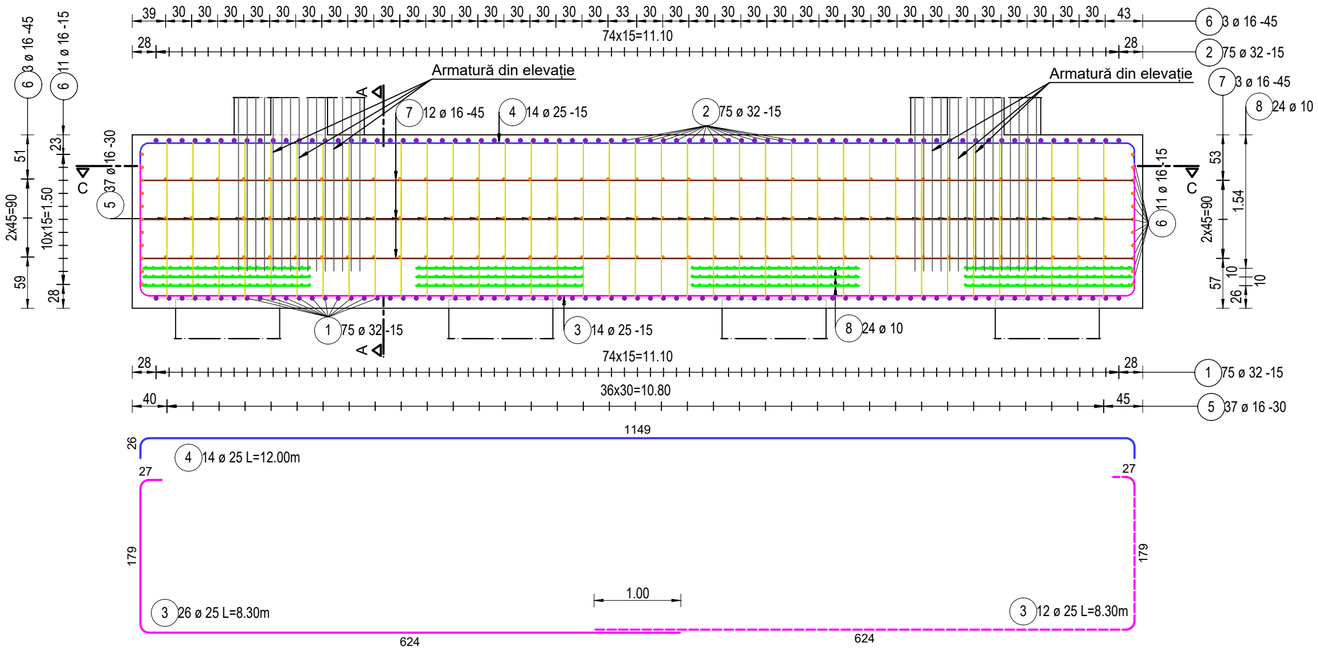

Secțiune C - C

Scara 1:50

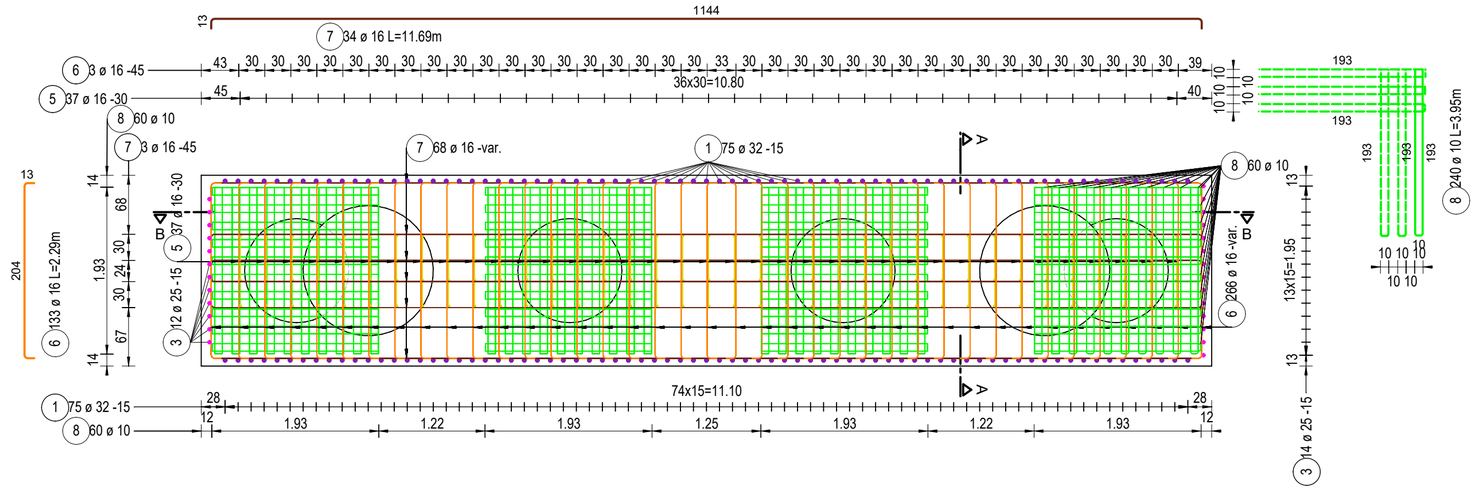

Listă forme fasonate B500C

Poz.	Buc.	ø [mm]	Lungime unitară [m]	Calitate oțel	Bare cotate (fără scară)	Lungime totală [m]	Greutate [kg]
1	75	32	6.40	B500	30 / 210 / 185	480.00	3030.24
2	75	32	2.70	B500	210 / 30	202.50	1278.38
3	26	25	8.30	B500	27 / 179 / 624	215.80	831.69
4	14	25	12.00	B500	1149 / 26	168.00	647.47
5	148	16	3.00	B500	53 / 123	444.00	701.08
6	133	16	2.29	B500	13 / 204	304.57	480.92
7	34	16	11.69	B500	1144 / 13	397.46	627.59
8	240	10	3.95	B500	10 / 193	948.00	583.97

Greutate totală B500C: 8181.34

Greutate totală x 2 buc. : 8181.34 x 2 = 16362.68 kg

Note:
Planșa curentă se va citi împreună cu plan armare elevație.
Calitate oțel: B500C
Clasă beton: C25/30
Acoperire cu beton: 5 cm

IORDĂNESCU I. CONSTANTIN ROMANIA MLPAT NR: 213 A4, B2, D2 INGINER VERIFICATOR PROIECTE

PROIECTANT / *DESIGNER:/*
S.C. CONSITRANS S.R.L.

BENEFICIAR / ***BENEFICIARY:***
MUNICIPIUL ARAD, MUNICIPIUL ORADEA, CONSILIUL JUDETEAN ARAD,
CONSILIUL JUDETEAN BIHOR
CNAIR

INVESTITIA /*INVESTMENT* :
ACTUALIZARE/COMPLETARE/REVIZUIRE (S.F. + P.A.C. + P.O.E + P.T.E.) "DRUM EXPRES ARAD ORADEA"
ACTUALIZATION/COMPLETION (S.F. + P.A.C. + P.O.E + P.T.E.) "EXPRESS ROAD ARAD ORADEA"

FAZA PROIECTARE / *DESIGN STAGE*:
PROIECT TEHNIC DE EXECUTIE / *EXECUTION TECHNICAL PROJECT/*

FUNCTIA / *POSITION:*	NUME / ***NAME*** / :	SEMNATURA / *SIGNATURE:*
COORDONATOR DE PROIECT/ *PROJECT MANAGER*	ing. S. VEACESLAV	
SEF PROIECT SPECIALITATE / *TEAM LEADER*	ing. D. COVELTIR	
PROIECTAT / *DESIGNER:*	ing. V. URDAREANU	
VERIFICAT / *INTERNAL CHECKER:*	ing. D. COVELTIR	

Contract /*Contract:* 14724/01.07.2021
Proiect /*Project no.:* 001/2021
Data / *Date:* 11.2023
Scara /*Scale:* 1:50

Titlu plansa / ***Drawing title:*** /
Plan armare radier pila /
Pier pile cap reinforcement plan
P1,P2
Pasaj pe DL HU la km 2+070 peste DX
Bridge on DL HU at km 2+070 over DX

LUCRARI DE POD / ***BRIDGE WORKS***

Cod plansa / *Drawing code* :
CST-0121-PTE-0-DX-03-P65-ARP-01-R00

REV/ *REV.*	DATA/ *DATE:*	DETALII REVIZIE / ***REVISION DETAILS:*** /	PROIECTAT / *DESIGNER:*
R00	11.2023	P.T.E.	Consitrans

UNIUNEA EUROPEANĂ
Instrumente Structurale 2014-2020
PROIECT CO-FINANȚAT DIN FONDUL DE COEZIUNE, PRIN PROGRAMUL OPERAȚIONAL INFRASTRUCTURĂ MARE /
PROJECT CO-FINANCED FROM THE COHESION FUND, THROUGH THE LARGE INFRASTRUCTURE OPERATIONAL PROGRAM