Secțiune A - A
Scara 1:50

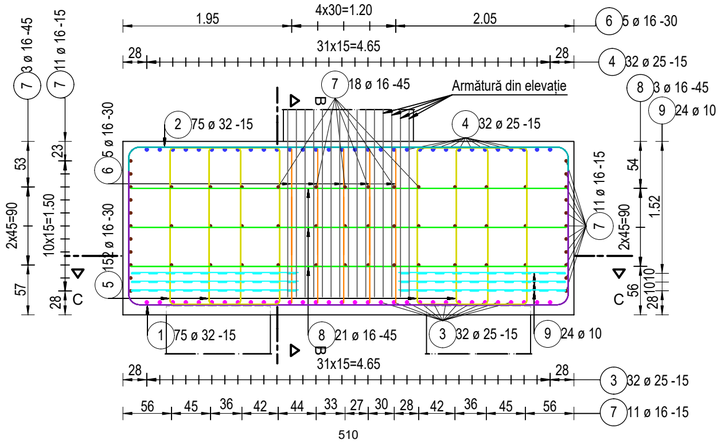

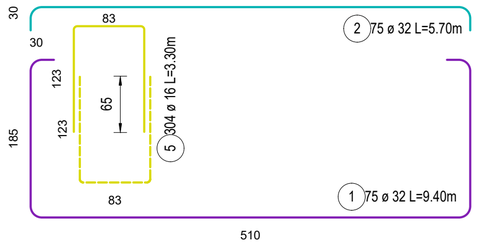

Secțiune B - B
Scara 1:50

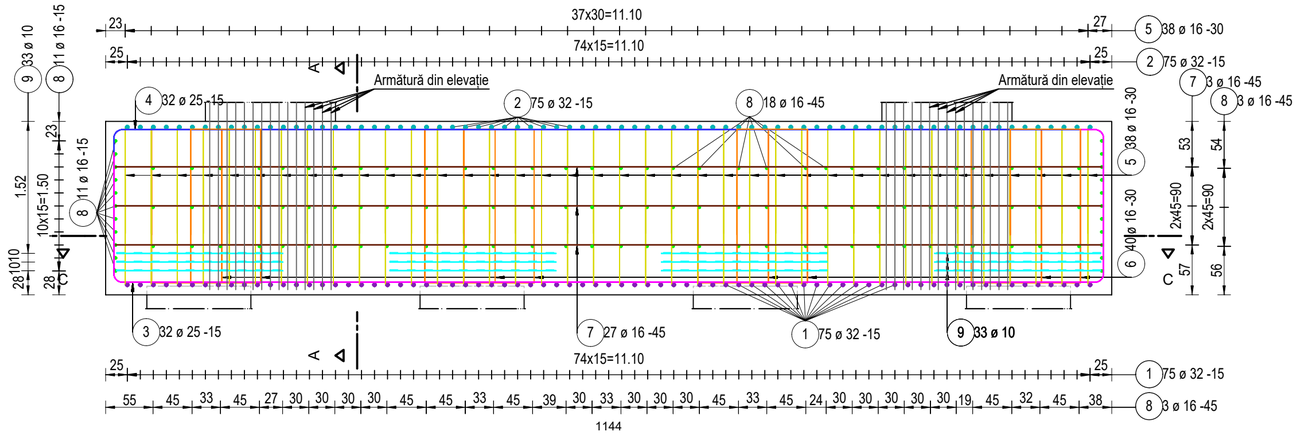

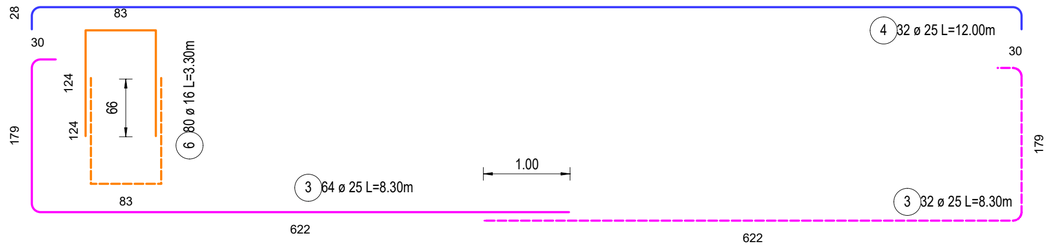

Secțiune C - C
Scara 1:50

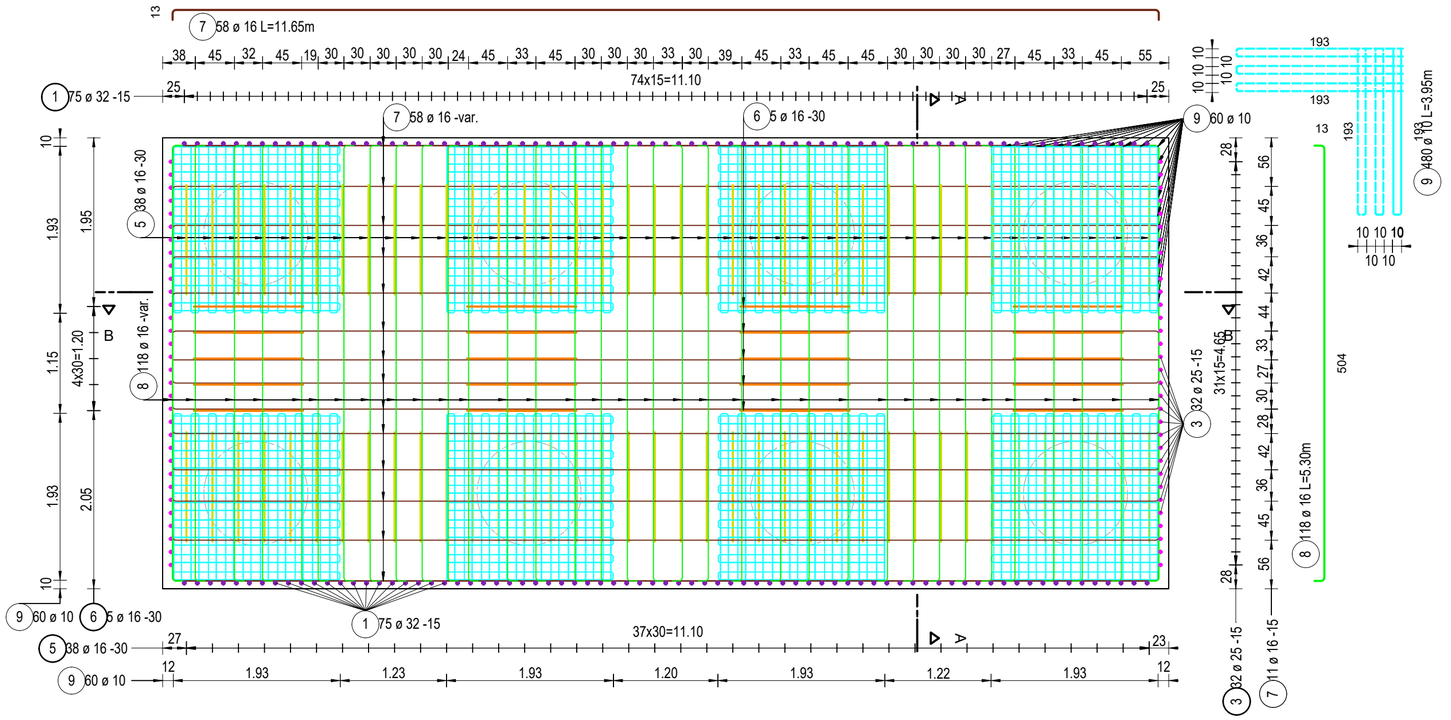

Listă forme fasonate B500C

Poz.	Buc.	ø [mm]	Lungime unitară [m]	Calitate oțel	Bare cotate (fără scară)	Lungime totală [m]	Greutate [kg]
1	75	32	9.40	B500	30 / 185 / 510	705.00	4450.66
2	75	32	5.70	B500	510 / 30	427.50	2698.81
3	64	25	8.30	B500	30 / 179 / 622	531.20	2047.24
4	32	25	12.00	B500	1144 / 28	384.00	1479.94
5	304	16	3.30	B500	83 / 123	1003.20	1584.05
6	80	16	3.30	B500	83 / 124	264.00	416.86
7	58	16	11.65	B500	1139 / 13	675.70	1066.93
8	118	16	5.30	B500	504 / 13	625.40	987.51
9	480	10	3.95	B500	10 / 193	1896.00	1167.94

Greutate totală B500C: 15899.93

Greutate totală x 2 buc. : 15899.93 x 2 = 31799.86 kg

Note:
Planșa curentă se va citi împreună cu plan armare elevație.
Calitate oțel: B500C
Clasă beton: C25/30
Acoperire cu beton: 5 cm

IORDANESCU C. CONSTANTIN ROMANIA MLPAT NR: 213 A1, B2, D2 INGINER VERIFICATOR PROIECTE

UNIUNEA EUROPEANĂ
Instrumente Structurale 2014-2020
PROIECT CO-FINANȚAT DIN FONDUL DE COEZIUNE, PRIN PROGRAMUL OPERAȚIONAL INFRASTRUCTURA MARE /
PROJECT CO-FINANCED FROM THE COHESION FUND,THROUGH THE LARGE INFRASTRUCTURE OPERATIONAL PROGRAM

PROIECTANT / *DESIGNER:/* **S.C. CONSITRANS S.R.L.**	**BENEFICIAR** / ***BENEFICIARY:*** **MUNICIPIUL ARAD, MUNICIPIUL ORADEA, CONSILIUL JUDETEAN ARAD, CONSILIUL JUDETEAN BIHOR CNAIR**	**FUNCTIA** / *POSITION:*	**NUME** / ***NAME*** / :	SEMNATURA / *SIGNATURE:*	**Titlu plansa** / ***Drawing title:*** / Plan armare radier pila / *Pier pile cap reinforcement plan* P4,P8,P11 Pod pe DL HU la km 4+870 peste CF si DN79B *Bridge on DL HU at km 4+870 over railway and DN79B*	**REV**/ *REV.*	**DATA**/ *DATE:*	**DETALII REVIZIE** / ***REVISION DETAILS:*** /	**PROIECTAT** / *DESIGNER:*
		COORDONATOR DE PROIECT/ *PROJECT MANAGER*	ing. S. VEACESLAV			R00	11.2023	P.T.E.	Consitrans
	INVESTITIA /*INVESTMENT* / : **ACTUALIZARE/COMPLETARE/REVIZUIRE (S.F. + P.A.C. + P.O.E + P.T.E.) "DRUM EXPRES ARAD ORADEA"** ACTUALIZATION/COMPLETION (S.F. + P.A.C. + P.O.E + P.T.E.) "EXPRESS ROAD ARAD ORADEA"	**SEF PROIECT SPECIALITATE** / *TEAM LEADER*	ing. D. COVELTIR						
	FAZA PROIECTARE / *DESIGN STAGE:* **PROIECT TEHNIC DE EXECUTIE /** ***EXECUTION TECHNICAL PROJECT*** /	**PROIECTAT** / *DESIGNER:*	ing. V. URDAREANU		**LUCRARI DE POD** / ***BRIDGE WORKS***				
	Contract /*Contract:* 14724/01.07.2021 **Proiect** /*Project no.*: 001/2021 **Data** / *Date:* 11.2023 **Scara** /*Scale:* 1:50	**VERIFICAT** / *INTERNAL CHECKER:*	ing. D. COVELTIR		**Cod plansa** / *Drawing code* : CST-0121-PTE-0-DX-03-P67-ARP-02-R00				