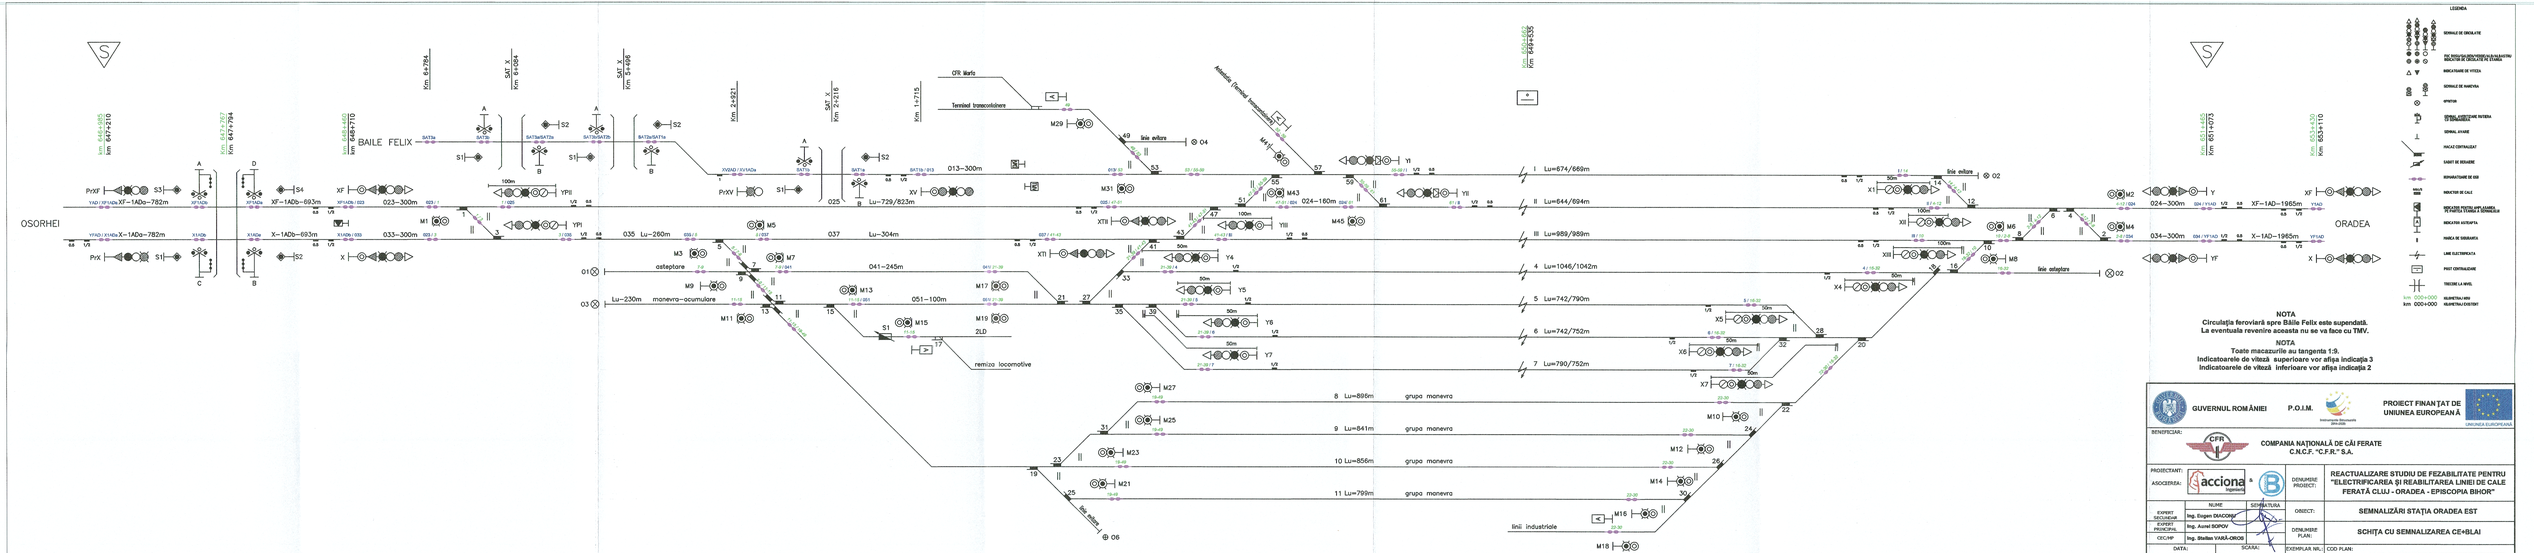
OSORHEI
BAILE FELIX
ORADEA
Km 646+685
km 647+210
Km 647+767
Km 647+784
Km 652+620
km 652+770
Km 654+605
Km 654+535
Km 651+685
Km 651+975
Km 653+430
km 653+110
Km 000+000
km 000+000
Km 6+784
SAT X
Km 5+084
SAT X
Km 5+498
Km 2+421
SAT X
Km 2+216
Km 1+715
CFR Marfa
Terminal transcolinieare
M29
M44
M45
M31
M43
M5
M7
M3
M9
M11
M13
M15
M17
M19
M27
M25
M23
M21
M16
M18
M2
M4
M6
M8
M10
M12
M14
linie evitare
linii industriale
remiza locomotive
grupa manevra
8 Lu=898m
9 Lu=841m
10 Lu=856m
11 Lu=799m
I Lu=674/669m
II Lu=644/694m
III Lu=989/989m
4 Lu=1046/1042m
5 Lu=742/790m
6 Lu=742/752m
7 Lu=790/752m
asteptare
manevra-acumulare
Lu–230m
Lu–260m
Lu–729/823m
Lu–304m
041–245m
051–100m
013–300m
023–300m
033–300m
024–300m
034–300m
025
035
037
XF–1AD6–693m
X–1AD6–693m
XF–1AD6–782m
X–1AD6–782m
XF–1AD–1965m
X–1AD–1965m
024–160m
SAT1a
SAT1b
SAT1b/SAT2a
SAT2a/SAT2b
SAT2b/SAT1a
SAT1a/SAT1b
SAT1b/013
SAT2a/SAT1b
XV
MVI
