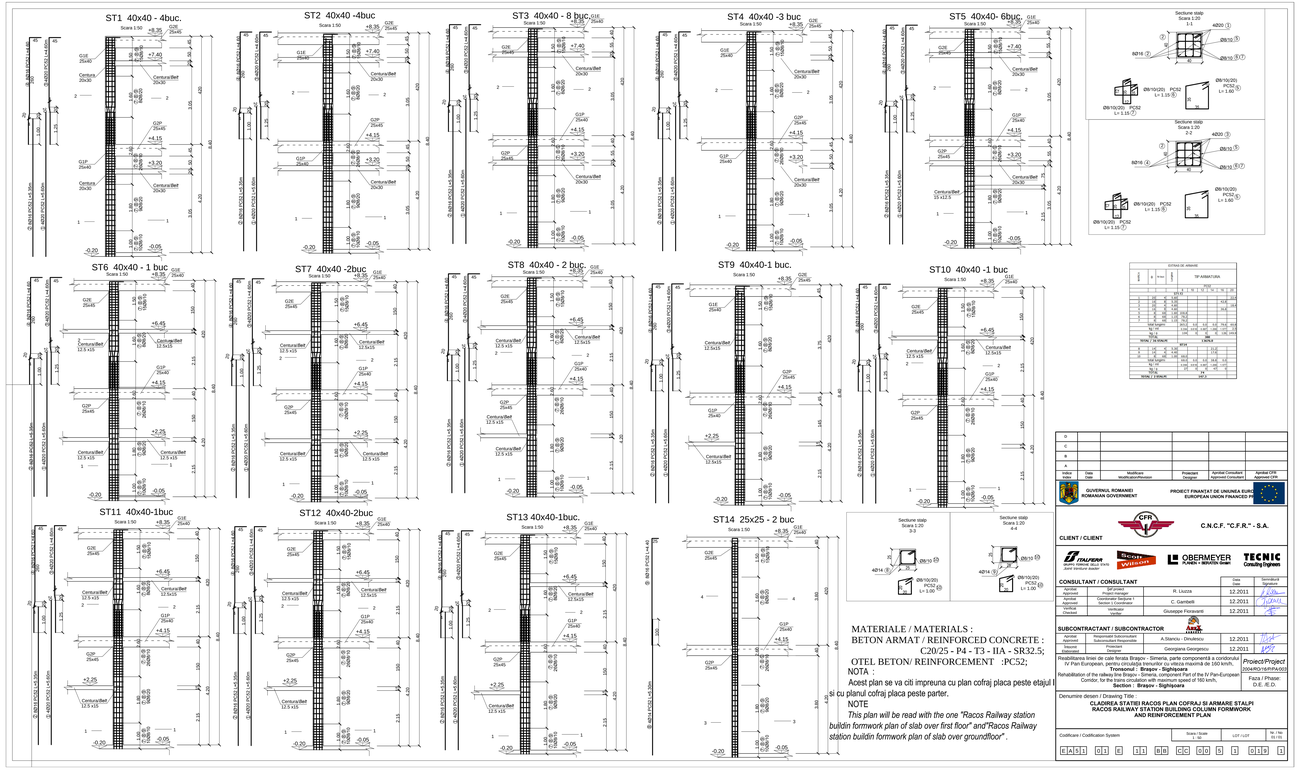

Poz. Pos.	Ø	Nr buc.	L [cm]	TIP ARMATURA / SHAPE
				OTEL / STEEL PC52
1	20	4	420	
2	16	8	420	
3	8	140		34 34
4	14	12	420	

MATERIALE / MATERIALS :
BETON ARMAT / REINFORCED CONCRETE : C20/25 - P4 - T3 - IIA - SR32.5;
OTEL BETON/ REINFORCEMENT :PC52;

NOTA :
Acest plan se va citi impreuna cu plan cofraj placa peste etajul I si cu planul cofraj placa peste parter.

NOTE
This plan will be read with the one "Racos Railway station buildin formwork plan of slab over first floor" and"Racos Railway station buildin formwork plan of slab over groundfloor" .

Nr.	Data	Modificare	Proiectat	Aprobat Consultant	Aprobat CFR
Nr.	Date	Modification	Designed	Approved Consultant	Approved CFR
D					
C					
B					
A					

GOVERNUL ROMANIEI
ROMANIAN GOVERNMENT

PROIECT FINANTAT DE UNIUNEA EUROPEANA
EUROPEAN UNION FINANCED PROJECT

C.N.C.F. "C.F.R." - S.A.

CLIENT / CLIENT

ITALFERR Grup FERROVIE DELLO STATO
JOINT VENTURE MEMBER


OBERMEYER PLANEN + BERATEN GmbH

TECHNIC Consulting Engineers

CONSULTANT / CONSULTANT

			Data Date	Semnatura Signature
Aprobat Approved	Şef proiect Project manager	R. Lazăr	12.2011	
Aprobat Approved	Responsabil Secţiune 1 Section 1 Coordinator	C. Ganibelli	12.2011	

SUBCONTRACTANT / SUBCONTRACTOR

Aprobat Approved	Responsabil Subconsultanţă Subconsultancy Coordinator	A.Stanciu - Dinulescu	12.2011	
Întocmit Associated	Proiectant Designer	Georgiana Georgescu	12.2011	

Reabilitarea liniei de cale ferata Brasov - Simeria, parte componentă a coridorului IV Pan European, pentru circulaţia trenurilor cu viteza maximă de 160 km/h,
Tronsonul - Braşov - Sighişoara
Rehabilitation of the railway line Brasov - Simeria part component of the IV Pan-European Corridor, for the trains circulation with maximum speed of 160 km/h,
Section : Braşov - Sighişoara

Proiect/Project
2004/RO/16/P/PA/003

Faza / Phase:
D.E. /E.D.

Denumire desen / Drawing Title
CLADIREA STATIEI RACOS PLAN COFRAJ SI ARMARE STALPI
RACOS RAILWAY STATION BUILDING COLUMN FORMWORK AND REINFORCEMENT PLAN


Scara / Scale 1:50

LOT / LOT

Nr / No. 01 / 01