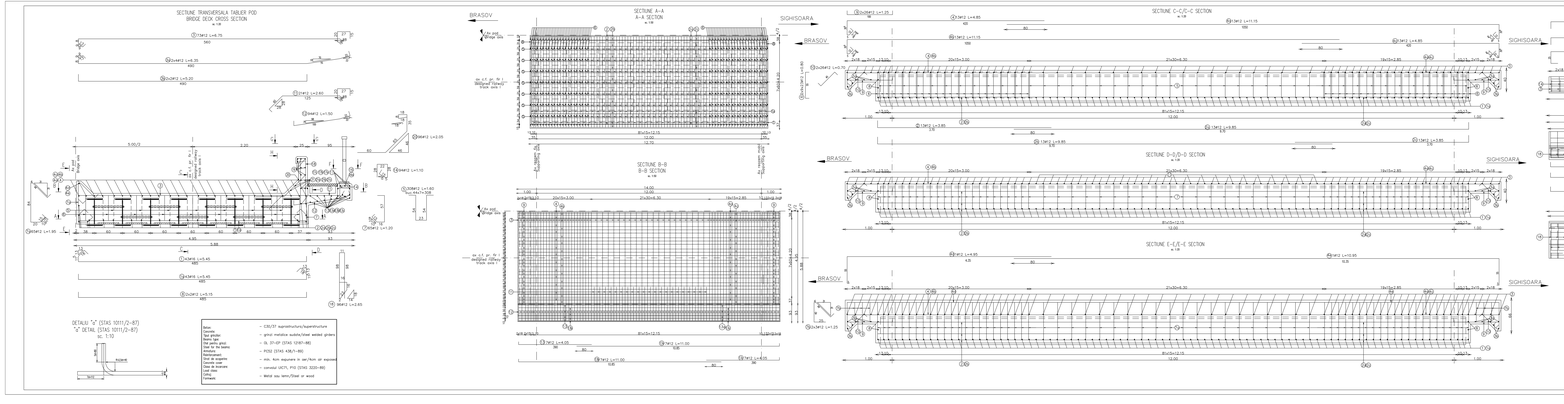

Beton Concrete	- C35/37 supraestructura/superstructure
Apt pentru armare	- otel metalic subtire/steel welded girders
Oel pentru grosi Steel for the heavy	- OL 37-2F (STAS 12361-88)
Armatura Reinforcement	- PC52 (STAS 438/1-89)
Izolatie pe Coverts over	- min. 4cm asfaltoase si sac/form of asphalt
Tablier metalic Cast deck	- consolei UCFL PYD (STAS 3220-88)
Cofraj Formwork	- Metal sau lemn/Steel or wood

NOTA

1. Proiectul stas a fost întocmit pe baza:
   - Caietului de sarcini;
2. Lucrarile se vor executa stiindu-se prevederile din:
   - "Normativ pentru producerea betonului si executarea lucrarilor de beton, beton armat si beton precomprimat/Partea I-Producerea betonului", indicativ NE 012/1-2007;
   - "Normativ pentru producerea betonului si executarea lucrarilor de beton, beton armat si beton precomprimat/Partea 2-Executarea lucrarilor de beton ", indicativ NE 012-2010;
   - "Normativul pentru verificarea calitatii si recepta lucrarilor de constructii", indicativ CR6-06;
   - "Caietul de Sarcini.

NOTE

1. The Plan was drawn up based on the following data:
   - General Disposition;
   - Technical Specifications.
2. During execution the provisions in the following norms should be observed:
   - "Norm for concrete production and works execution, reinforced concrete and prestressed concrete/Part I-Concrete production", NE 012/1-2007;
   - "Norm for concrete production and works execution, reinforced concrete and prestressed concrete/Part 2 - The execution for concrete works ", NE 012/2-2010;
   - "Practice code for acceptance of the construction works", CR6-06;
   - "Specifications book.

NOTA/NOTE

Pentru machetele podului cornete in tirgoul betonarii, se vor monta distantieri inclem 4kg/m2.
Pentru pozitionarea corecta a armaturii se va folosi de armatura.

In order to maintain the correct position during concreting, minimum 4kg/m2 distance pieces shall be mounted.
Reinforcement bars shall be connected to the reinforcing frameworks using wire.


EXTRAS DE ARMATURA
TABLE FOR REINFORCEMENTS

Nr	Ø	lb	Lunc	PC52	
				BRU	OTH
1	10	40	0.60		24.00
2	10	40	0.60		24.00
3a	12	1	0.85	50.60	
3b	12	1	0.85	134.64	
4a	12	1	0.85	50.60	
4b	12	1	0.85	134.64	
5	12	1	4.74	469.72	
24a	12	1	0.85	50.60	
24b	12	1	0.85	134.64	
25a	12	1	0.85	50.60	
25b	12	1	0.85	134.64	
26	12	1	0.85	50.60	
27a	12	1	28.13	2496.68	
27b	12	1	28.13	2496.68	
28	12	1	0.85	50.60	
29	12	1	0.85	50.60	
30	12	1	1.20	71.40	
LUNGIMEA			TOTAL	4616.76	
GREUTATEA (kg)			0.888	1.578	
GREUTATEA TOTALA (kg)			4100.00	2490.00	

GREUTATE PE TIP DE OTEL

0			
A			
B			
C			
Cod / Code	Data / Date	Modificat / Modified by	Verificat / Checked by	Aprobat / Approved by	Aprobat CTE / Approved by CTE

GUVERNUL ROMANIEI
PROIECT FINANTAT DE UNIUNEA EUROPEANA
FONDURI DE COEZIUNE
PROJECT FINANCED BY THE EUROPEAN UNION
FUNDS FOR COHESION

C.N.C.F. "C.F.R." - S.A.

CLIENT / CLIENT

FILIASI DE CALE FERATA
AND RAILWAY LINES

DIRECTIA DE CALI FERATE
RAILWAY LINES DIRECTORATE

OBERMEYER
CONSULTANTI / CONSULTANTS

TECNIC
Consulting Engineers

CONSULTANT / CONSULTANT

Functie / Function	Nume / Name	Data / Date	Semnatura / Signature
Director proiect / Project Director	M. Ciocea		
Verificator / Checker	C. Gavrilă		
Proiectant / Designer	V. Kalkowska		

SUBCONTRACTANT / SUBCONTRACTOR: ASOCIERE / JOINT VENTURE

Verificat / Checked by	Alexandru Constantin	Pt. Director / Director	01.2014
Verificator / Checker	Ciprian Ciocan		
Proiectant / Designer	Vladimir Cazacu	Arsene Cazacu	01.2014

Realizarea lucrarilor de cale ferata Brasov - Simeria, parte componenta a coridorului / Project/Project: IV Pan European, pentru structura feroviara cu viteza maxima de 160 km/h.
Modernizarea liniei de cale ferata Brasov - Simeria.
Modernization of the railway line Brasov - Simeria, component part of the IV Pan-European Corridor, for the railway structure with speed of 160 km/h.

Section / Section: Brasov - Sighisoara

Denumire obiect / Drawing Title: ESTATA/STATION RACOS
POD km.222+580,690 L=12.00m/PLAN ARMARE SUPRASTRUCTURA
/ PLAN OF REINFORCEMENT
BRIDGE km.222+580,690 L=12.00m/SUPERSTRUCTURE REINFORCEMENT
PLAN, TRACK I, II, III and IV

Contract / Contract Code: 2007/RO/16/P/PA/001

Faza / Stage	Proiect / Project	Obiect / Object	Capitol / Chapter	Obiect / Object	Subobiect / Subobject	Revizia / Revision
D.E.T.A.L	0	1	1.1	0.2	2	3	0.1.0	0

Scara / Scale: 1:50
Data / Date: 01.2014
Desenat / Drawn by: Arsene Cazacu
Verificat / Checked by: D.E.T.A.L

42024700