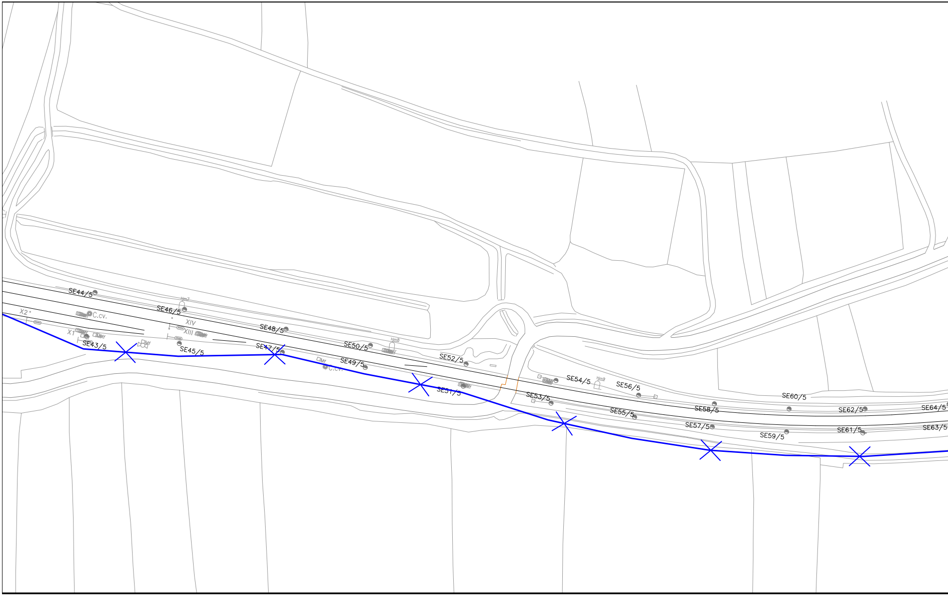
SE44/5
SE46/5
Hm7
X2
C.cv.
XIV
XIII
X1
Mf
Mf
SE43/5
Mf
SE45/5
SE48/5
SE47/5
SE50/5
Hm8
Mf
C.cv.
SE49/5
SE52/5
Mf
SE51/5
SE54/5
Hm9
SE56/5
SE53/5
SE55/5
SE58/5
SE57/5
SE60/5
SE59/5
SE62/5
SE61/5
SE64/5
SE63/5

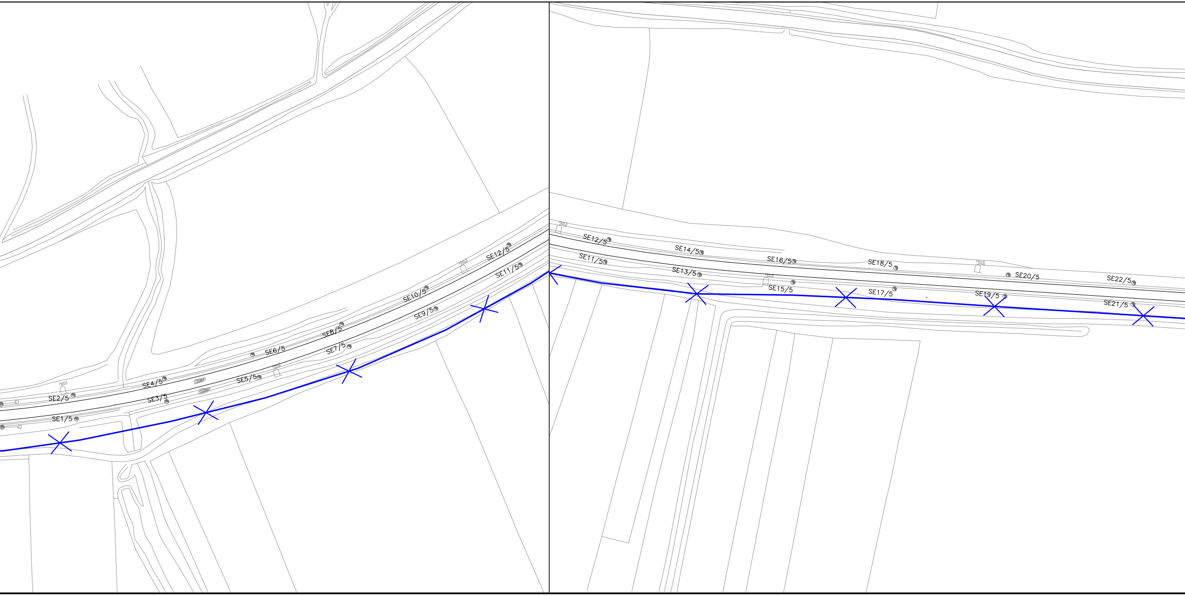
SE1/5
SE2/5
Hm1
SE3/5
SE4/5
SE5/5
Hm2
SE6/5
SE7/5
SE8/5
SE9/5
SE10/5
Hm3
SE11/5
SE12/5
Hm3
SE12/5
SE11/5
SE14/5
SE13/5
Hm4
SE16/5
SE15/5
SE18/5
SE17/5
Hm5
SE19/5
SE20/5
SE21/5
SE22/5

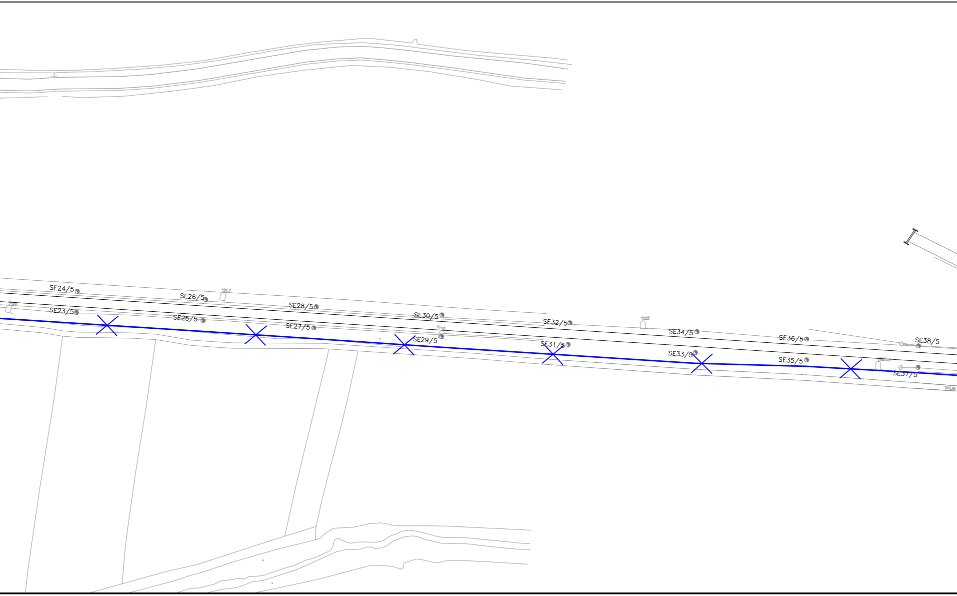
SE24/5
SE26/5
Hm7
Hm6
SE23/5
SE25/5
SE28/5
SE27/5
SE30/5
Hm8
SE29/5
SE32/5
SE31/5
Hm9
SE34/5
SE33/5
SE36/5
SE35/5
SE38/5
SE37/5
DRUM

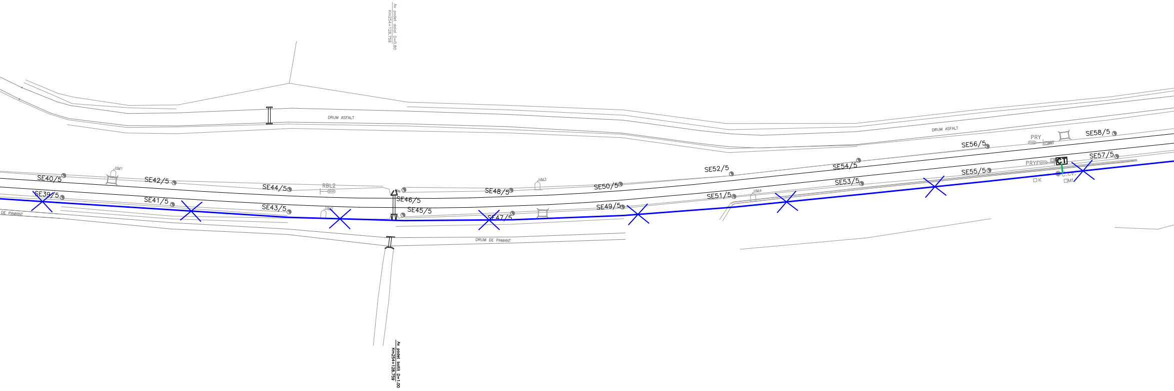
Ax podet dalat D=0.80
Km254+128.759
DRUM ASFALT
DRUM ASFALT
SE40/5
HM1
SE42/5
SE44/5
RBL2
SE46/5
SE48/5
HM3
SE50/5
SE52/5
SE54/5
SE56/5
PRY
SE58/5
SE39/5
SE41/5
SE43/5
HM2
SE45/5
SE47/5
SE49/5
SE51/5
HM4
SE53/5
SE55/5
PRYF
CT
C.CV.
K
Mf
SE57/5
DE PAMANT
DRUM DE PAMANT
Ax podet boltit D=1.00
Km254+128.759

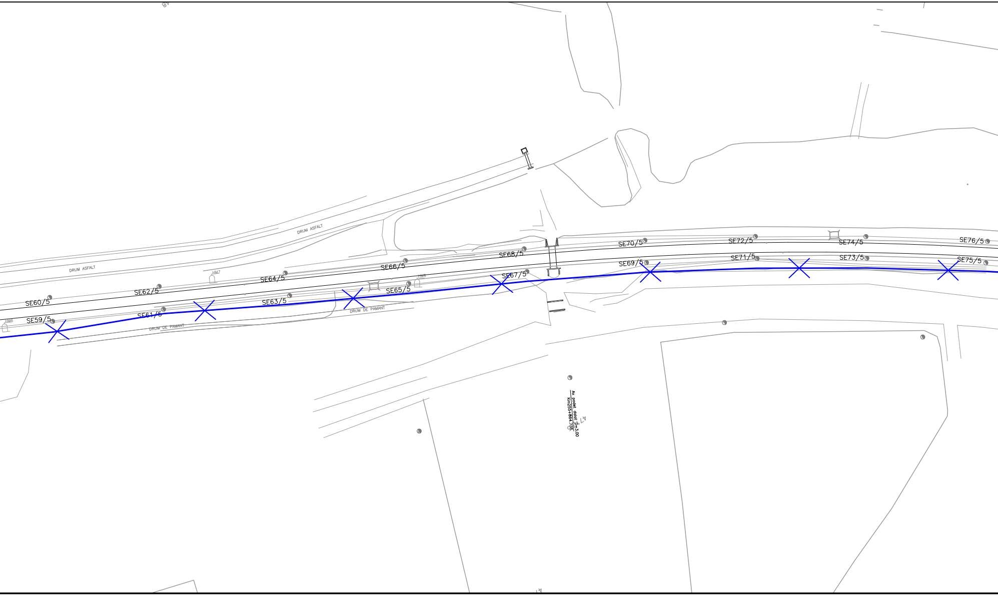
DRUM ASFALT
DRUM ASFALT
SE60/5
SE59/5
HM6
SE62/5
SE61/5
DRUM DE PAMANT
HM7
SE64/5
SE63/5
SE66/5
HM8
SE65/5
DRUM DE PAMANT
SE68/5
SE67/5
SE70/5
SE69/5
SE72/5
SE71/5
SE74/5
SE73/5
SE76/5
SE75/5
Ax podet dalat D=3.00
Km255+864.758
47

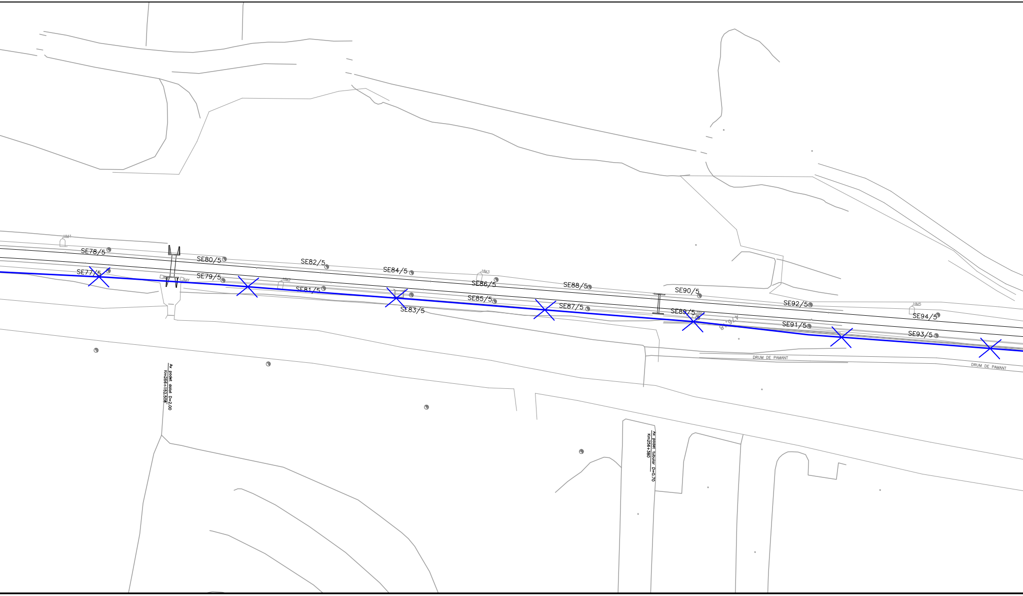
SE78/5
SE80/5
SE82/5
SE84/5
SE86/5
SE88/5
SE90/5
SE92/5
SE94/5
SE77/5
SE79/5
SE81/5
SE83/5
SE85/5
SE87/5
SE89/5
SE91/5
SE93/5
HM1
HM2
HM3
HM5
476.18
DRUM DE PAMANT
DRUM DE PAMANT
Ax podet dalat D=2.00
Km256+152.50
Ax podet tubular D=0.70
Km256+380

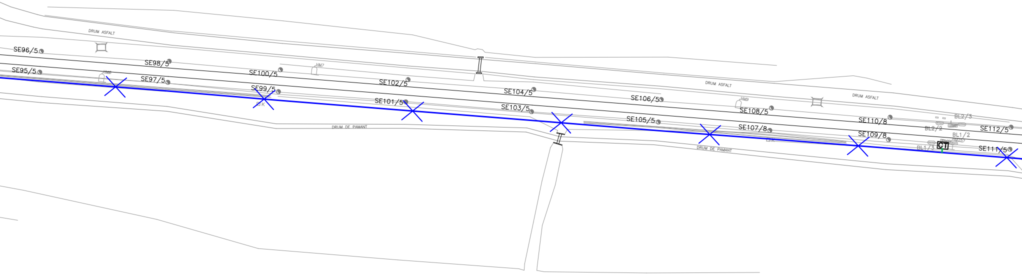
DRUM ASFALT
SE96/5
SE98/5
SE95/5
HM8
SE97/5
SE100/5
HM7
SE99/5
K
SE102/5
SE101/5
DRUM DE PAMANT
SE104/5
SE103/5
DRUM ASFALT
SE106/5
HM9
SE105/5
SE108/5
DRUM ASFALT
SE107/8
K
DRUM DE PAMANT
SE110/8
BL2/3
BL2/2
SE112/5
SE109/8
BL1/2
HM257
BL1/3
CT
SE111/5

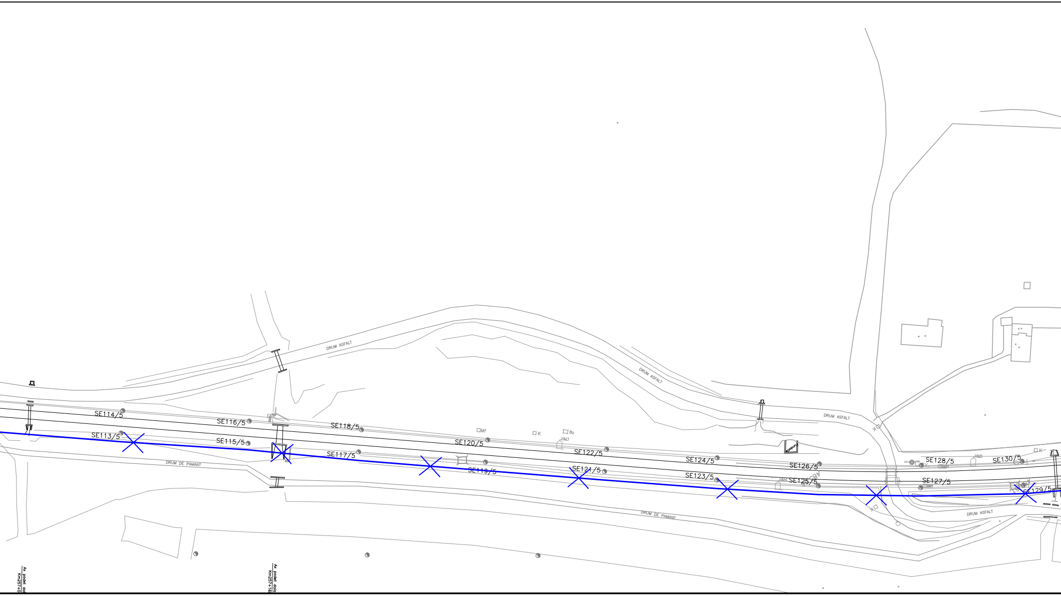
DRUM ASFALT
DRUM ASFALT
DRUM ASFALT
DRUM ASFALT
DRUM DE PAMANT
DRUM DE PAMANT
SE113/5
SE114/5
SE115/5
SE116/5
SE117/5
SE118/5
SE119/5
SE120/5
SE121/5
SE122/5
SE123/5
SE124/5
SE125/5
SE126/5
SE127/5
SE128/5
SE129/5
SE130/5
Mf
K
Bz
HM3
HM4
HM5
K
K
K
Ax podet da
Km257+0
Ax podet dala
Km257+16

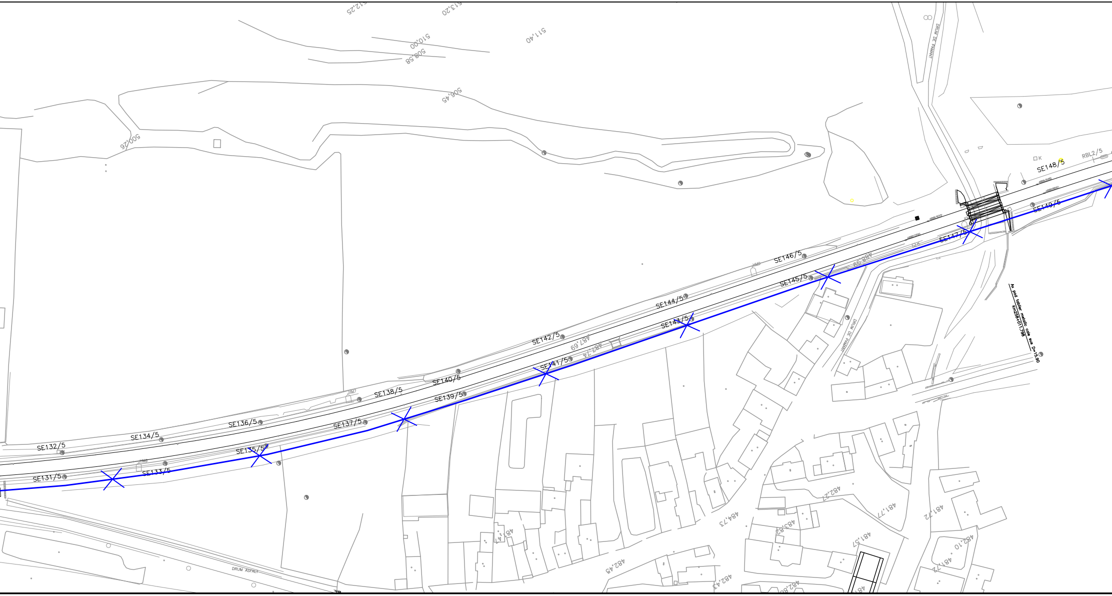
512,25
513,20
510,00
508,58
511,40
506,45
500,26
DRUM DE PAMANT
SE148/5
RBL2/5
SE149/5
SE147/5
SE146/5
488,99
SE145/5
SE144/5
SE143/5
SE142/5
487,69
487,74
SE141/5
SE140/5
SE138/5
SE139/5
SE137/5
SE136/5
SE134/5
SE135/5
SE132/5
SE133/5
SE131/5
Ax pod tablier metalic cole sus D=15.90
Km258+011.798
DRUM DE PAMANT
DRUM ASFALT
482,27
481,77
481,72
484,73
483,82
481,57
482,10
481,72
482,43
482,43
482,80

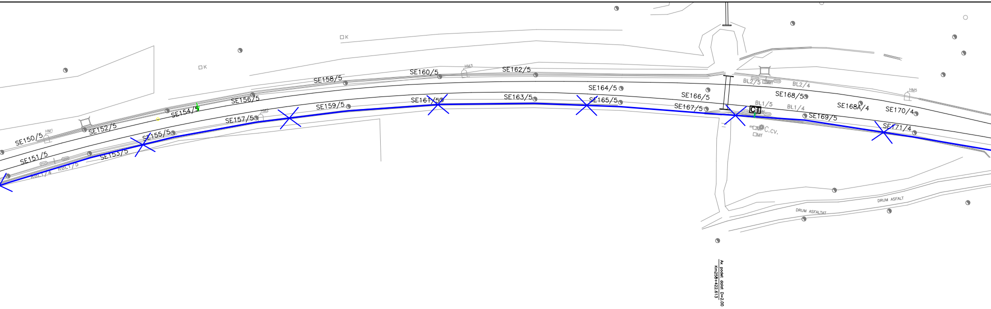
□K
□K
SE150/5
HM1
SE151/5
SE152/5
RBL1/4
RBL1/5
SE153/5
SE154/5
SE155/5
SE156/5
SE157/5
HM2
SE158/5
SE159/5
SE160/5
HM3
SE161/5
SE162/5
SE163/5
SE164/5
SE165/5
SE166/5
SE167/5
BL2/5
Mf
BL2/4
BL1/5
CT
BL1/4
SE168/5
SE168A/4
SE169/5
SE170/4
HM5
SE171/4
Mf
C.cv.
□Mf
DRUM ASFALTAT
DRUM ASFALTAT
Ax podet dalat D=2.00
Km258+422.613

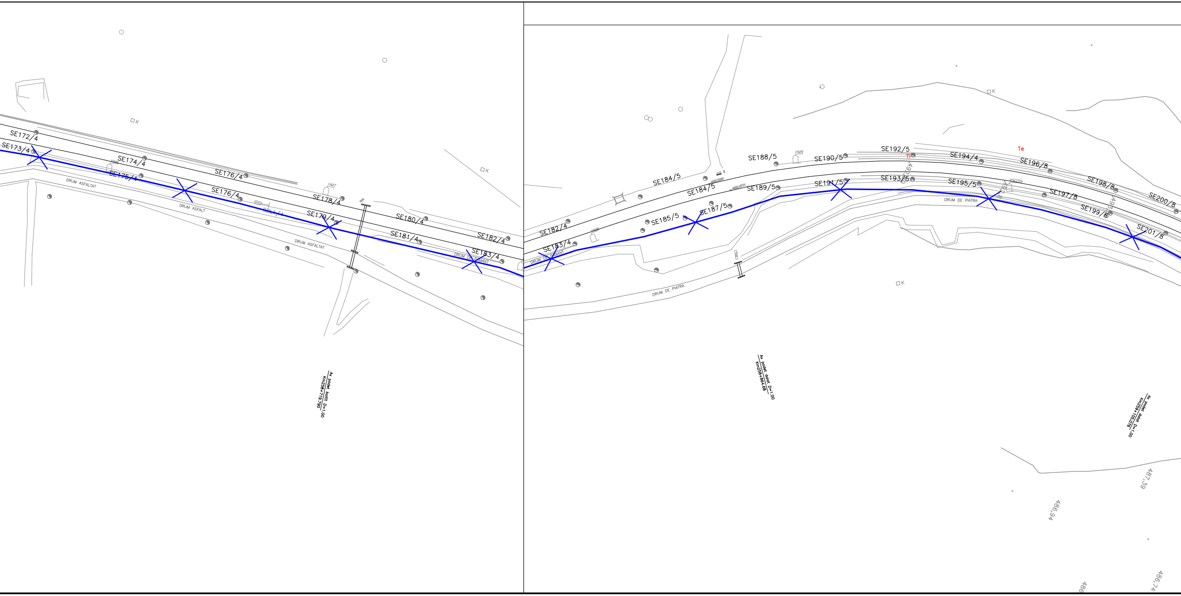
SE172/4
SE173/4
SE174/4
SE175/4
SE176/4
SE176/4
HM7
SE178/4
RBL1/4
SE179/4
SE180/4
SE181/4
SE182/4
SE183/4
DRUM ASFALTAT
DRUM ASFALTAT
DRUM ASFALTAT
DRUM DE PAMANT
K
K
Ax podet boltit D=1.00
Km258+719.790
SE182/4
SE183/4
DRUM DE PAMANT
SE184/5
SE184/5
SE185/5
SE187/5
SE188/5
SE189/5
HM9
SE190/5
SE191/5
SE192/5
Ti
SE193/5
SE194/4
SE195/5
Te
SE196/8
SE197/8
SE198/8
SE199/8
SE200/8
SE201/8
KM259
DRUM DE PIATRA
DRUM DE PIATRA
K
K
Ax podet dalat D=1.00
Km258+864.68
Ax podet dalat D=1.00
Km259+105.076
487,39
486,94
486,74

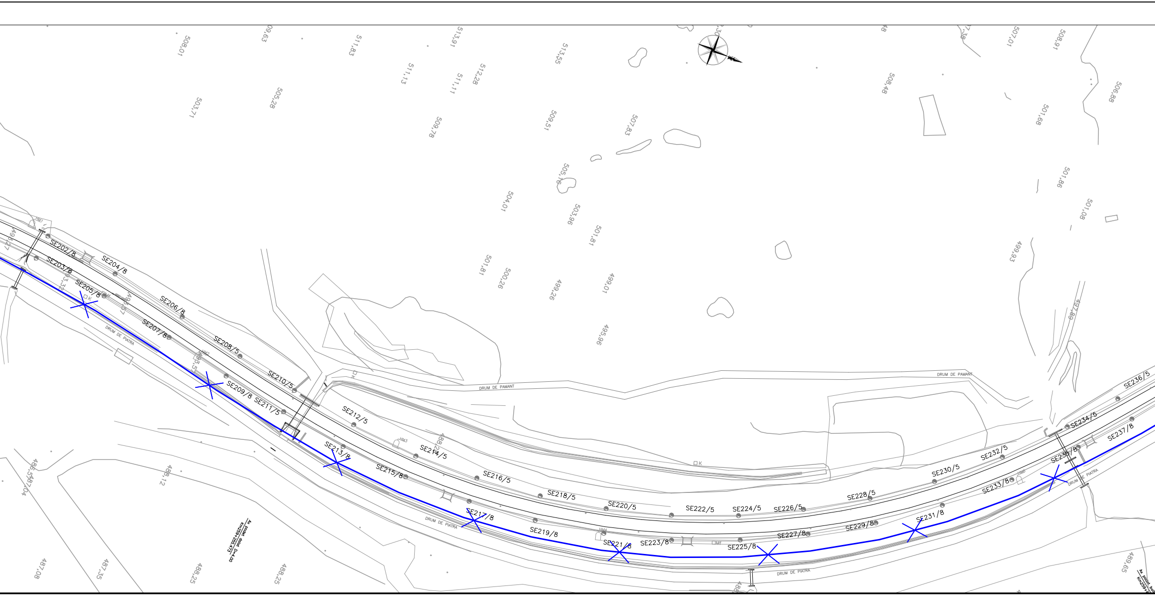
SE202/8
SE203/8
SE204/8
SE205/8
SE206/8
SE207/8
SE208/5
SE209/8
SE210/5
SE211/5
SE212/5
SE213/8
SE214/5
SE215/8
DRUM DE PIATRA
DRUM DE PIATRA
DRUM DE PIATRA
DRUM DE PIATRA
DRUM DE PAMANT
DRUM DE PAMANT
Ax podet dalat D=4.00
Km259+255.473
Ax podet bol
Km259+
508,01
509,63
511,83
513,91
513,55
511,13
511,11
512,28
503,71
505,28
509,78
509,51
507,83
508,48
507,01
508,91
506,88
501,68
505,16
504,01
503,96
501,81
501,86
501,08
501,81
500,26
499,26
499,01
499,93
495,96
488,12
487,08
487,35
488,25
488,25
489,65
K
K
HM3

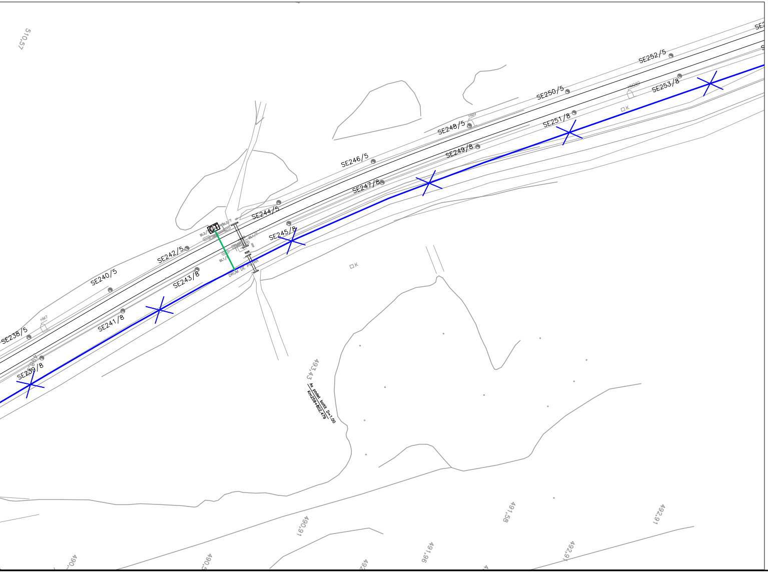
510,57
SE238/5
SE239/8
SE240/5
SE241/8
SE242/5
SE243/8
SE244/5
SE245/8
SE246/5
SE247/8
SE248/5
SE249/8
SE250/5
SE251/8
SE252/5
SE253/8
CT
DRUM DE
K
K
493,43
Ax podet boltit D=1.00
Km259+802.479
490,91
491,58
491,96
492,91
492,91
490,5
490,5

LEGENDA / LEGEND

—×—×—	Cablu telefonic de 19x4x1,2 mmΦ existent cu sufa de tip 1x185-demontat Existing 19x4x1,2 mmΦ telephone cable whith 1x185 type conductor - dismounted

D					
C					
B					
A					
Indice Index	Data Date	Modificare Modification/Revision	Proiectant Designer	Aprobat Consultant Approved Consultant	Aprobat CFR Approved CFR

GUVERNUL ROMANIEI
ROMANIAN GOVERNMENT

PROIECT FINANŢAT DE UNIUNEA EUROPEANĂ
EUROPEAN UNION FINANCED PROJECT

CLIENT / CLIENT

C.N.C.F. "C.F.R." - S.A.

ITALFERR
GRUPPO FERROVIE DELLO STATO
Joint Venture leader

Scott Wilson

OBERMEYER
PLANEN + BERATEN GmbH

TECNIC
Consulting Engineers

CONSULTANT / CONSULTANT

			Data Date	Semnătură Signature
Aprobat Approved	Şef proiect Project manager	R. Liuzza		
Aprobat Approved	Coordonator Secţiune 1 Section 1 Coordinator	C. Gambelli		
Verificat Checked	Expert Verificator Checking Expert	Pino Amodio		

SUBCONTRACTANT / SUBCONTRACTOR

AREX COMPANY

Aprobat Approved	Responsabil Subcontractant Subcontractor Responsible	A.Stanciu - Dinulescu	01.2012	
Întocmit Elaborated	Proiectant Designer	Stefania Archip	01.2012	

Reabilitarea liniei de cale ferata Brasov - Simeria, parte componentã a coridorului IV Pan European, pentru circulatia trenurilor cu viteza maximã de 160 km/h,
Tronsonul : Brasov - Sighisoara
Rehabilitation of the railway line Brasov - Simeria, component Part of the IV Pan-European Corridor, for the trains circulation with maximum speed of 160 km/h,
Section : Brasov - Sighisoara

Proiect/Project
2004/RO/16/P/PA/003

Faza / Phase:
P.Th. / T.D.

Denumire desen / Drawing Title :

Demontarea cablului telefonic interurban
Plan de situatie - interval CATA - ARCHITA Section - Layout Plan
Dismounting of existing long-haul telephone cable

Codificare / Codification System	Scara / Scale 1:1000	LOT / LOT	Nr. / No 01 / 03

E A 5 1 | 0 1 | C | 1 4 | L 7 | T C | 0 7 | 7 | 1 | 0 0 2 | 1