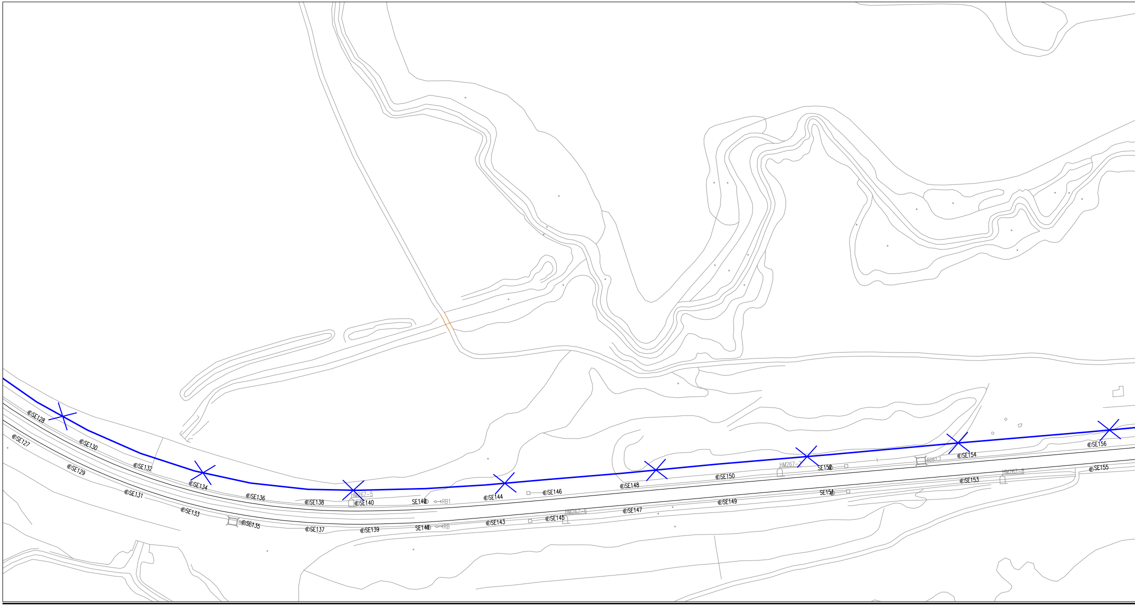
SE127
SE128
SE129
SE130
SE131
SE132
SE133
SE134
SE135
SE136
SE137
SE138
SE139
HM267-5
SE140
SE141
RB
SE142
RB1
SE143
SE144
SE145
HM267-6
SE146
SE147
SE148
SE149
SE150
HM267-7
SE151
SE152
B267.7
SE153
HM267-8
SE154
SE155
SE156

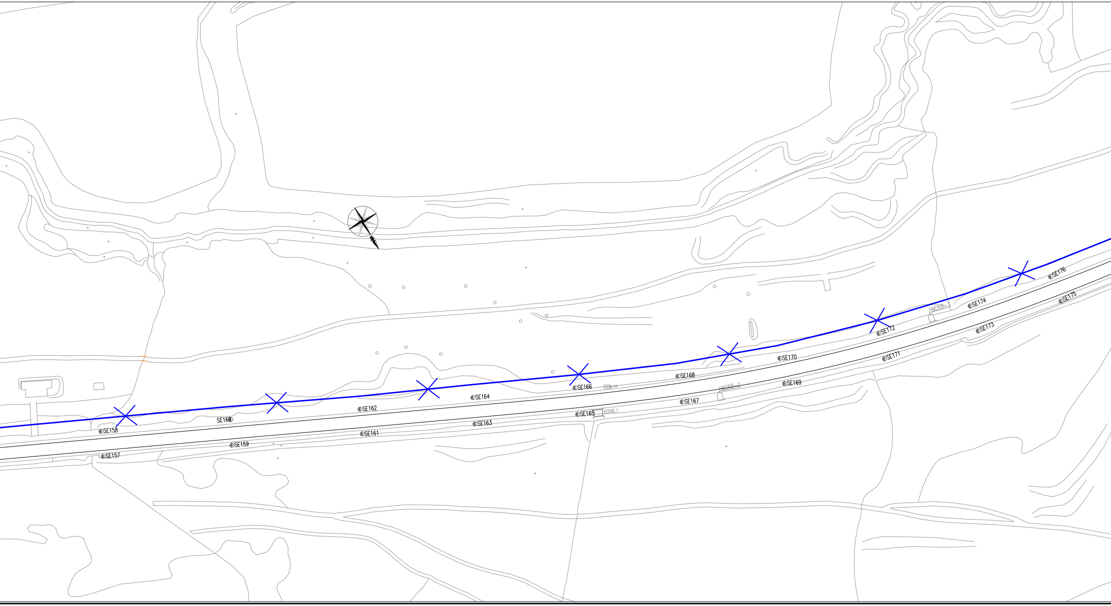
SE157
SE158
SE159
SE160
SE161
SE162
SE163
SE164
SE165
B268.1
SE166
RBL
SE167
SE168
HM268-2
SE169
SE170
SE171
SE172
HM268-3
SE173
SE174
SE175
SE176

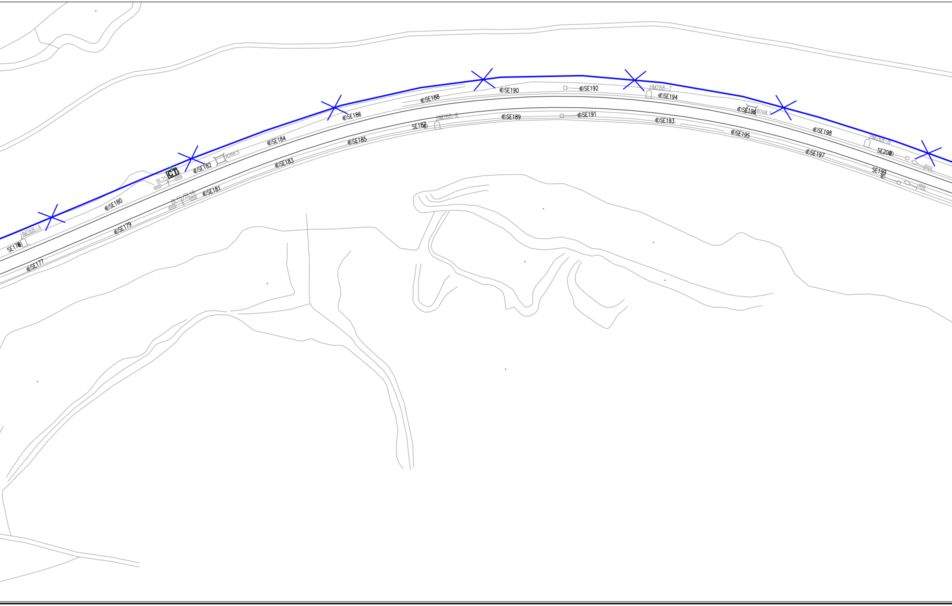
SE177
SE178
HM268-4
SE179
SE180
BL25
CT
BL15/BL16
SE181
SE182
B268.5
SE183
SE184
SE185
SE186
SE187
HM268-6
SE188
SE189
SE190
SE191
SE192
HM268-7
SE193
SE194
SE195
SE196
B268.7
SE197
SE198
HM268-8
SE199
SE200
RBL
RBL

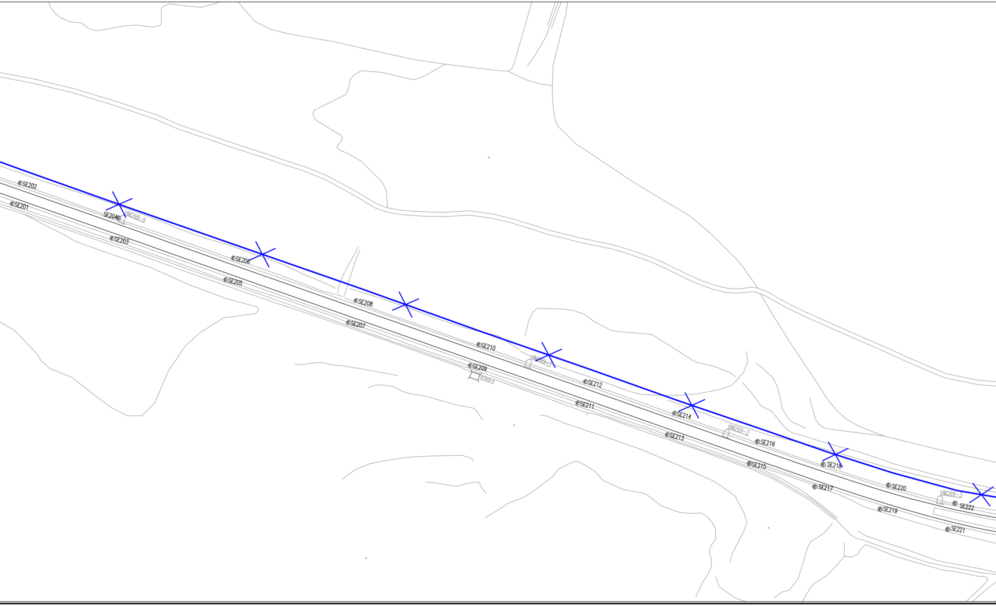
SE202
SE201
SE204
HM268-9
SE203
SE206
SE205
SE208
SE207
SE210
HM269-1
SE209
B269.0
SE212
SE211
SE214
SE213
HM269-2
SE216
SE215
SE218
SE217
SE220
HM269-3
SE222
SE219
SE221

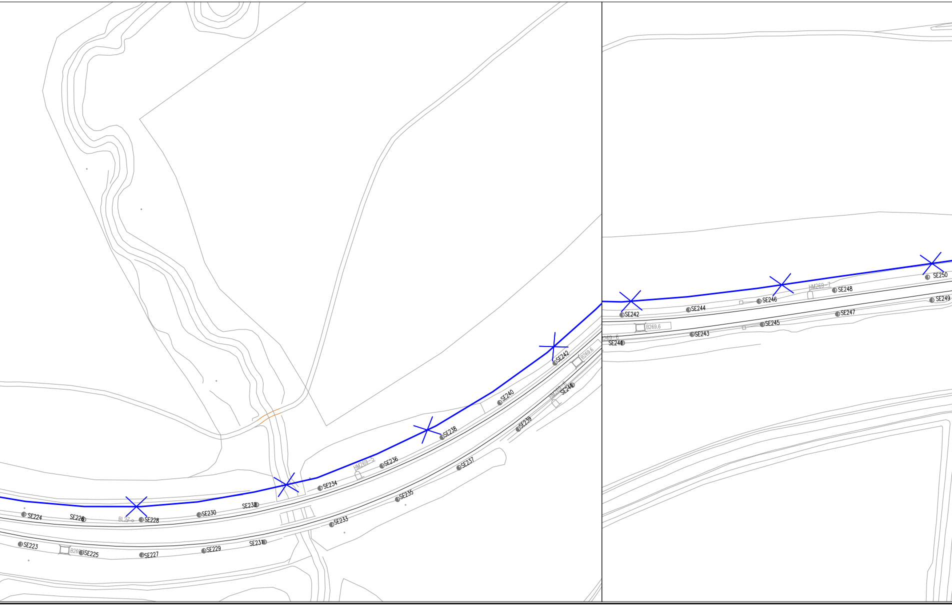
SE224
SE226
BL27
SE228
SE230
SE232
SE223
B269.7
SE225
SE227
SE229
SE231
SE233
SE234
HM269-5
SE236
SE235
SE237
SE238
SE239
SE240
HM269-6
SE241
SE242
B269.6
SE242
B269.6
269-6
SE241
SE244
SE243
SE246
SE245
HM269-7
SE248
SE247
SE250
SE249

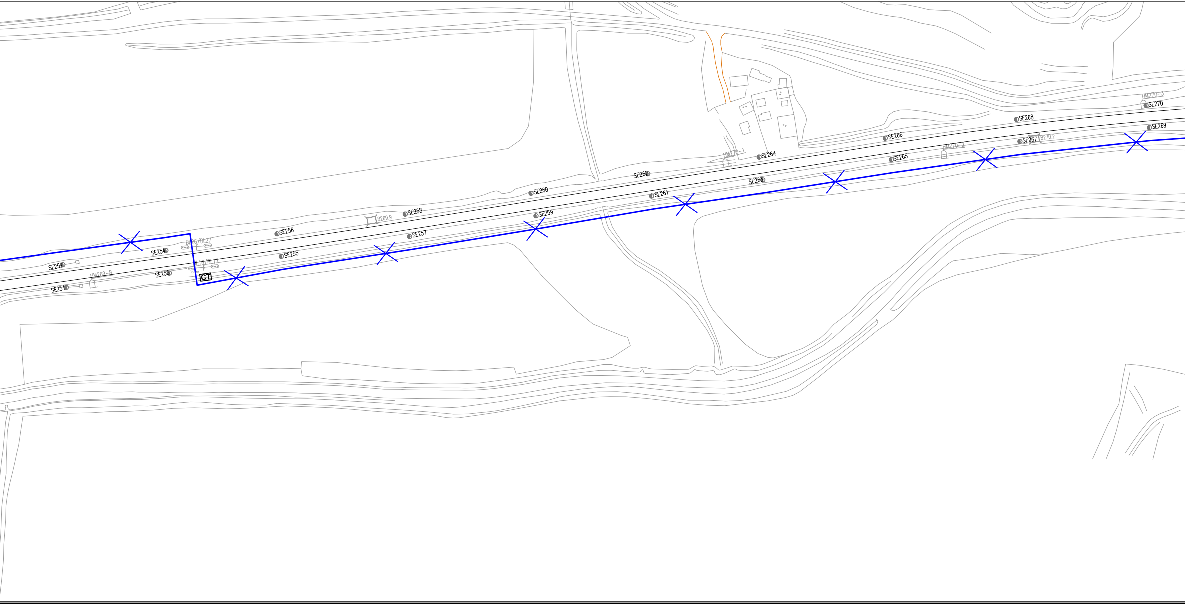
SE251
SE252
HM269-8
SE253
SE254
BL26/BL27
BL16/BL17
CT
SE255
SE256
SE257
B269.9
SE258
SE259
SE260
SE261
SE262
SE263
HM270-1
SE264
SE265
SE266
HM270-2
SE267
B270.2
SE268
SE269
HM270-3
SE270

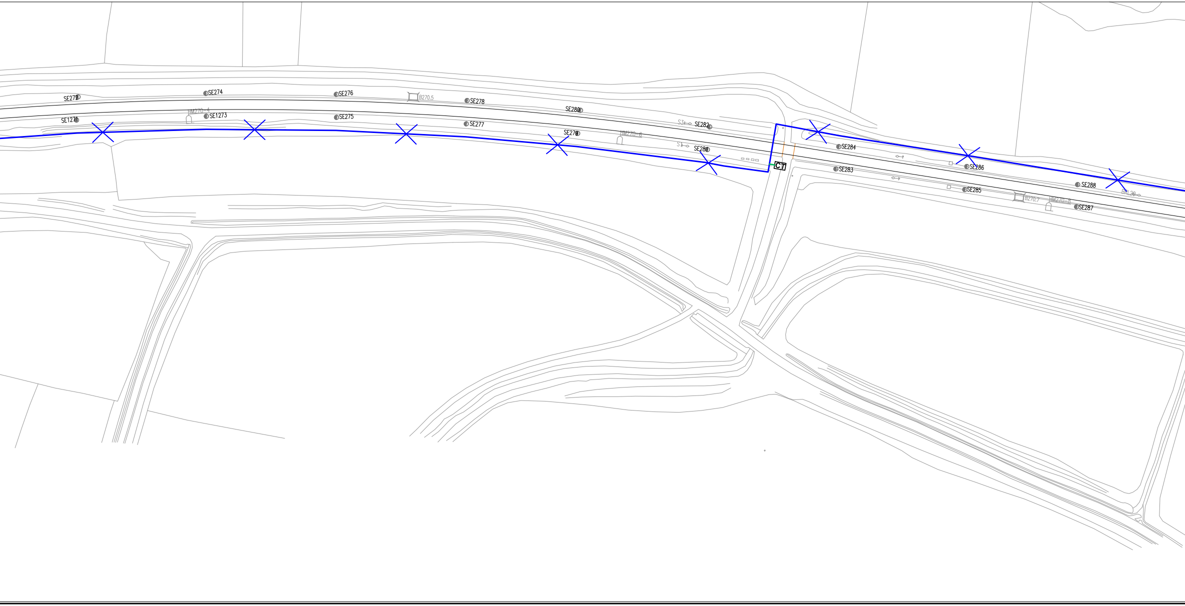
SE272
SE274
SE276
B270.5
SE278
SE280
SE1271
HM270-4
SE1273
SE275
SE277
SE279
HM270-6
S3
SE282
S1
SE281
CT
SE284
SE283
SE286
SE285
SE288
BRL20
B270.7
HM270-8
SE287

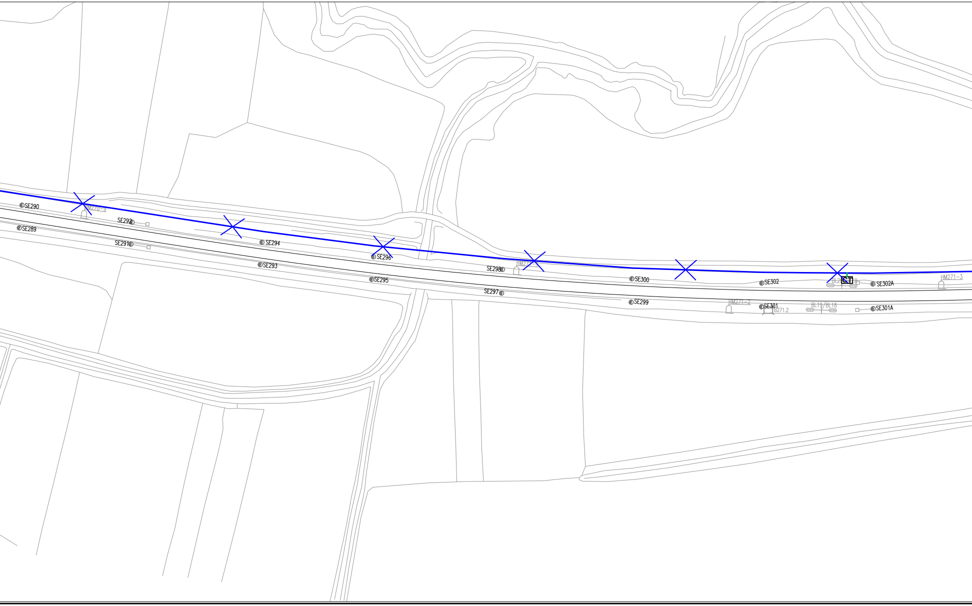
SE290
HM270-9
SE289
SE292
SE291
SE294
SE293
SE296
SE295
SE298
SE297
SE300
SE299
SE302
HM271-2
SE301
B271.2
BL19/BL18
SE302A
SE301A
HM271-3

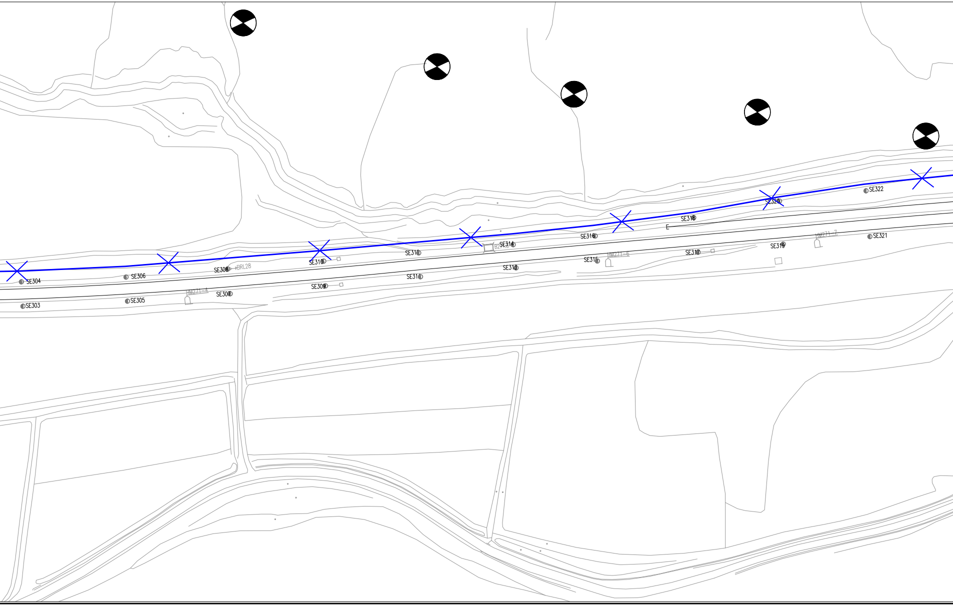
SE303
SE304
SE305
SE306
HM271-4
SE307
SE308
BRL28
SE309
SE310
SE311
SE312
SE313
SE314
B271.5
SE315
HM271-6
SE316
E
SE317
SE318
SE319
SE320
HM271-7
SE321
SE322

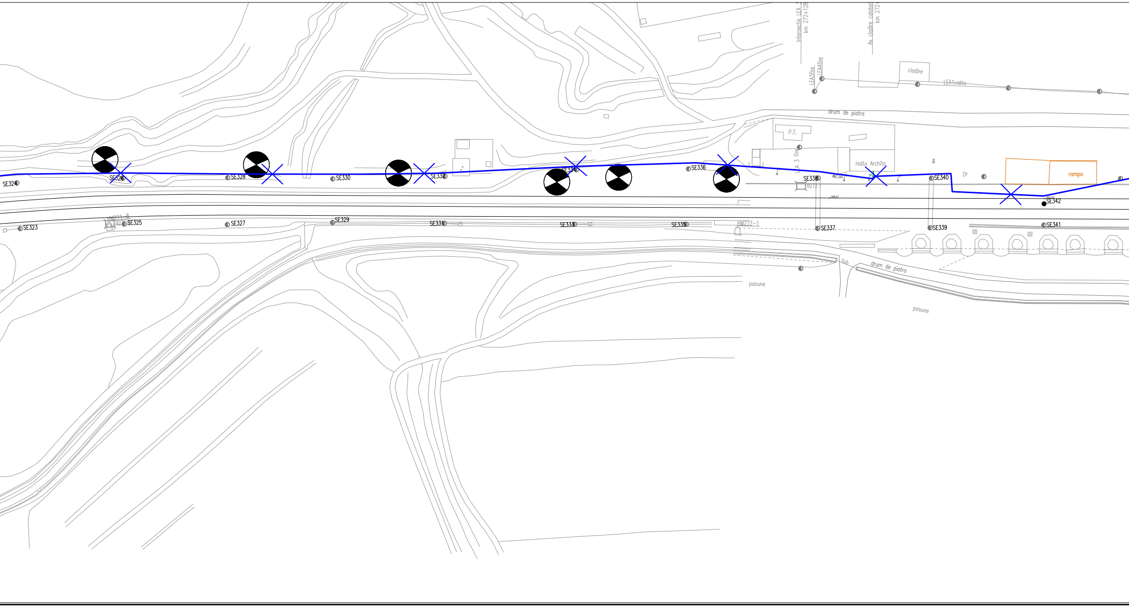
Intersectie LEA 3
km 272+128
Ax cladire calatori
km 272
LEA3fire
LEA4fire
cladire
LEA1cablu
drum de piatra
P.T.
LEA 3 fire
Halta Archita
C.tel.
rampa
SE324
SE326
SE328
SE330
SE332
SE334
SE336
SE338
B272.1
SE340
SE342
SE323
HM271+8
SE325
SE327
SE329
SE331
SE333
SE335
HM272-1
SE337
SE339
SE341
tub
drum de piatra
pasune
pasune

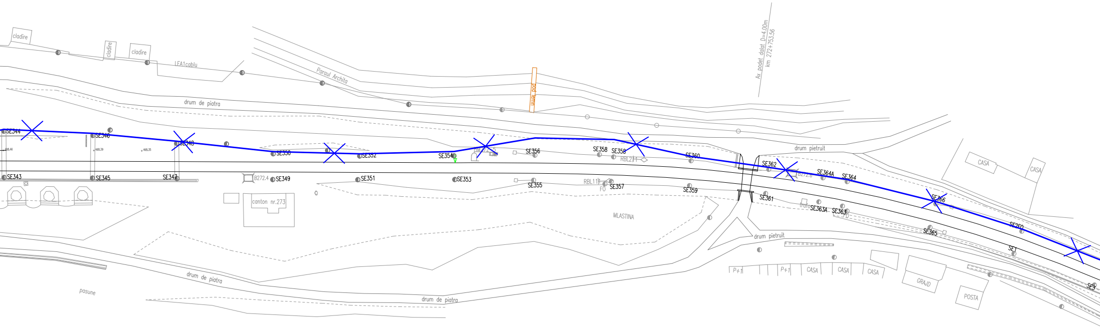
cladire
cladire
cladire
LFA1cablu
Paraul Archita
pod lemn
Ax podet dalat D=4.00m
km 272+753.56
drum de piatra
SE344
SE346
SE348
SE350
SE352
SE354
SE356
SE358
SE358
RBL2
SE360
drum pietruit
SE362
B272.6
SE364A
SE364
CASA
CASA
SE366
SE2FO
SE1
SE3
SE343
SE345
SE347
B272.4
SE349
SE351
SE353
SE355
RBL1
FO
SE357
SE359
SE361
trafo
SE363A
SE363
SE365
canton nr.273
MLASTINA
drum pietruit
P+1
P+1
CASA
CASA
CASA
GRAJD
POSTA
drum de piatra
drum de piatra
pasune

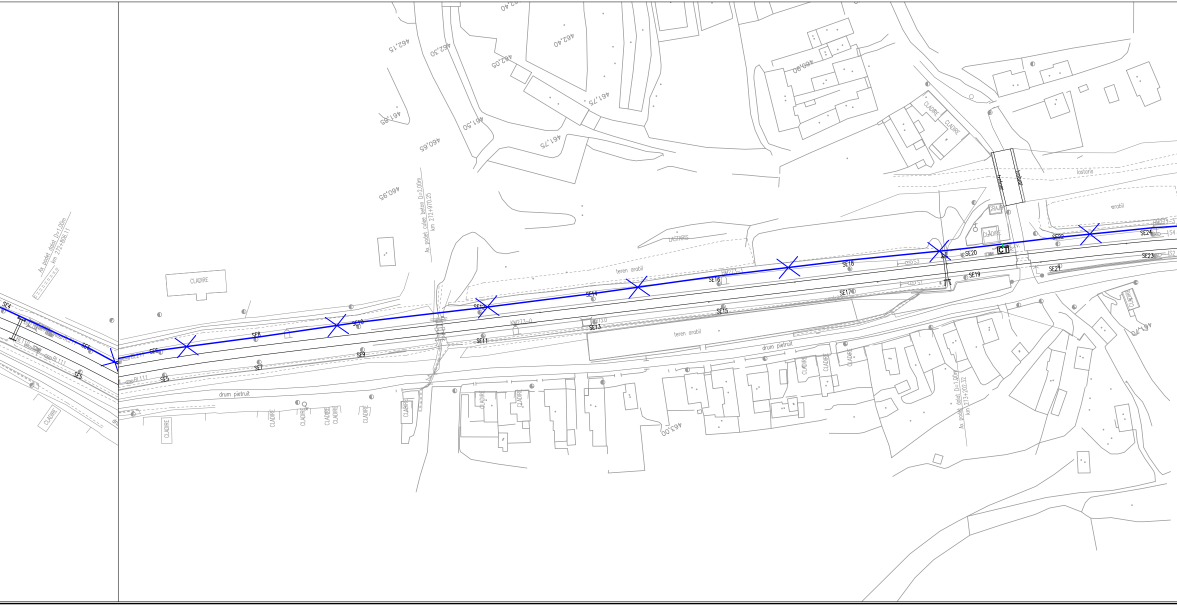
Ax podet dalat D=1,00m
km 272+806.11
SE4
BL211
BL110
BL111
SE6
SE5
CLADIRE
dr
SE8
SE10
SE7
SE9
drum pietruit
462,15
462,30
462,05
462,40
461,75
461,85
461,50
460,65
461,75
460,95
460,90
Ax podet culee beton D=2,00m
km 272+970.25
LASTARIS
teren arabil
HM273-1
SE12
SE14
SE16
SE11
SE13
SE15
KM273-0
273.0
tub
463,00
SE17
SE18
S3
S1
SE19
SE20
CT
GRAJD
trotuar
lastaris
arabil
HM273-3
SE21
SE22
SE23
SE24
S4
S2
Ax podet dalat D=1,00m
km 273+202.32
461,70

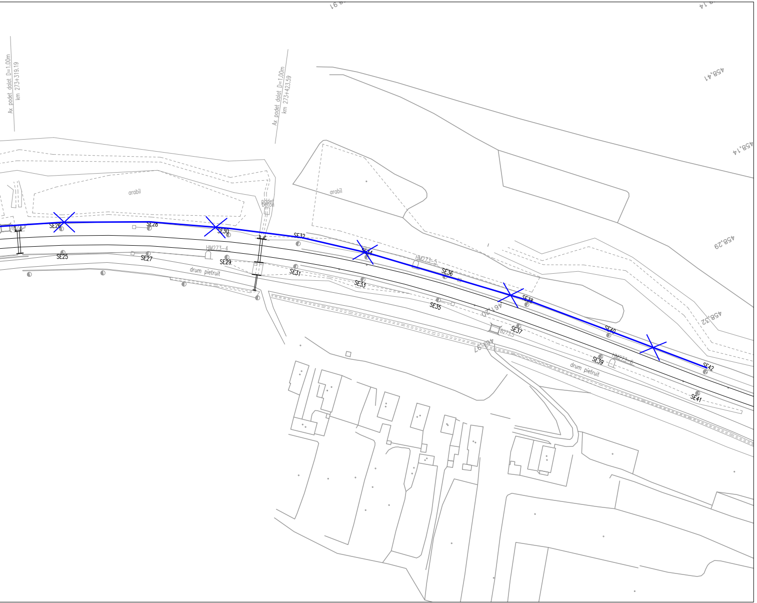
Ax podet dalat D=1,00m
km 273+319.19
Ax podet dalat D=1,00m
km 273+423.59
arabil
arabil
podet beton
SE25
SE26
SE27
SE28
SE29
SE30
SE31
SE32
SE33
SE34
SE35
SE36
SE37
SE38
SE39
SE40
SE41
SE42
HM273-4
HM273-5
HM273-6
B273.5
drum pietruit
drum pietruit
458,41
458,14
458,29
458,32
461,20
461,97

LEGENDA / LEGEND

—×—×—	Cablu telefonic de 19x4x1,2 mmΦ existent cu sufa de tip 1x185- demontat Existing 19x4x1,2 mmΦ telephone cable whith 1x185 type conductor - dismounted

D					
C					
B					
A					
Indice Index	Data Date	Modificare Modification/Revision	Proiectant Designer	Aprobat Consultant Approved Consultant	Aprobat CFR Approved CFR

GUVERNUL ROMANIEI
ROMANIAN GOVERNMENT

PROIECT FINANŢAT DE UNIUNEA EUROPEANĂ
EUROPEAN UNION FINANCED PROJECT

CLIENT / CLIENT

C.N.C.F. "C.F.R." - S.A.

ITALFERR
GRUPPO FERROVIE DELLO STATO
Joint Venture leader

Scott Wilson

OBERMEYER
PLANEN + BERATEN GmbH

TECNIC
Consulting Engineers

CONSULTANT / CONSULTANT

			Data Date	Semnătură Signature
Aprobat Approved	Şef proiect Project manager	R. Liuzza		
Aprobat Approved	Coordonator Secţiune 1 Section 1 Coordinator	C. Gambelli		
Verificat Checked	Expert Verificator Checking Expert	Pino Amodio		

SUBCONTRACTANT / SUBCONTRACTOR

AREX COMPANY

Aprobat Approved	Responsabil Subcontractant Subcontractor Responsible	A.Stanciu - Dinulescu	01.2012	
Întocmit Elaborated	Proiectant Designer	Stefania Archip	01.2012	

Reabilitarea liniei de cale ferata Brasov - Simeria, parte componentã a coridorului IV Pan European, pentru circulatia trenurilor cu viteza maximã de 160 km/h,
Tronsonul : Brasov - Sighisoara
Rehabilitation of the railway line Brasov - Simeria, component Part of the IV Pan-European Corridor, for the trains circulation with maximum speed of 160 km/h,
Section : Brasov - Sighisoara

Proiect/Project
2004/RO/16/P/PA/003

Faza / Phase:
P.Th. / T.D.

Denumire desen / Drawing Title :

Demontarea cablului telefonic interurban
Plan de situatie - interval CATA - ARCHITA Section - Layout Plan
Dismounting of existing long-haul telephone cable

Codificare / Codification System	Scara / Scale 1:1000	LOT / LOT	Nr. / No 03 / 03

E A 5 1 0 1 C 1 4 L 7 T C 0 7 7 1 0 0 2 1