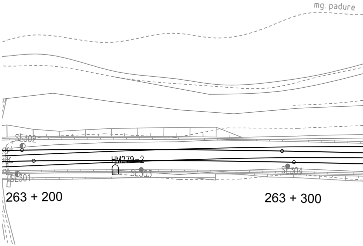
mg. padure
SE302
HM279-2
SE303
SE304
SE301
263 + 200
263 + 300

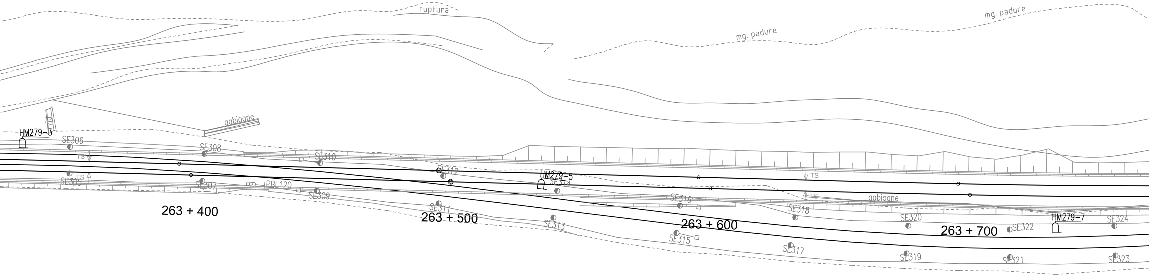
ruptura
mg. padure
mg. padure
gabioane
HM279-3
SE306
SE308
SE310
TS
SE305
TS
SE307
PBL 120
SE309
263 + 400
SE312
SE311
263 + 500
HM279-5
SE314
SE313
SE316
SE315
263 + 600
TS
TS
gabioane
SE318
SE317
SE320
SE319
263 + 700
SE322
SE321
HM279-7
SE324
SE323

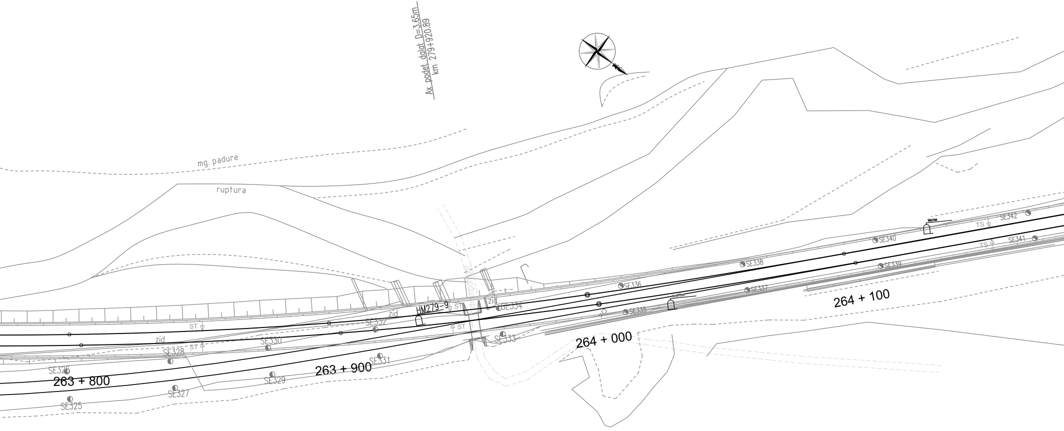
Ax podet dalat D=3.65m
km 279+920.89
mg. padure
ruptura
drum pamant
zid
zid
zid
HM279-9
ST
ST
ST
ST
TS
TS
Hm1ex
SE325
SE326
SE327
SE328
SE329
SE330
SE331
SE332
SE333
SE334
SE335
SE336
SE337
SE338
SE339
SE340
SE341
SE342
263 + 800
263 + 900
264 + 000
264 + 100

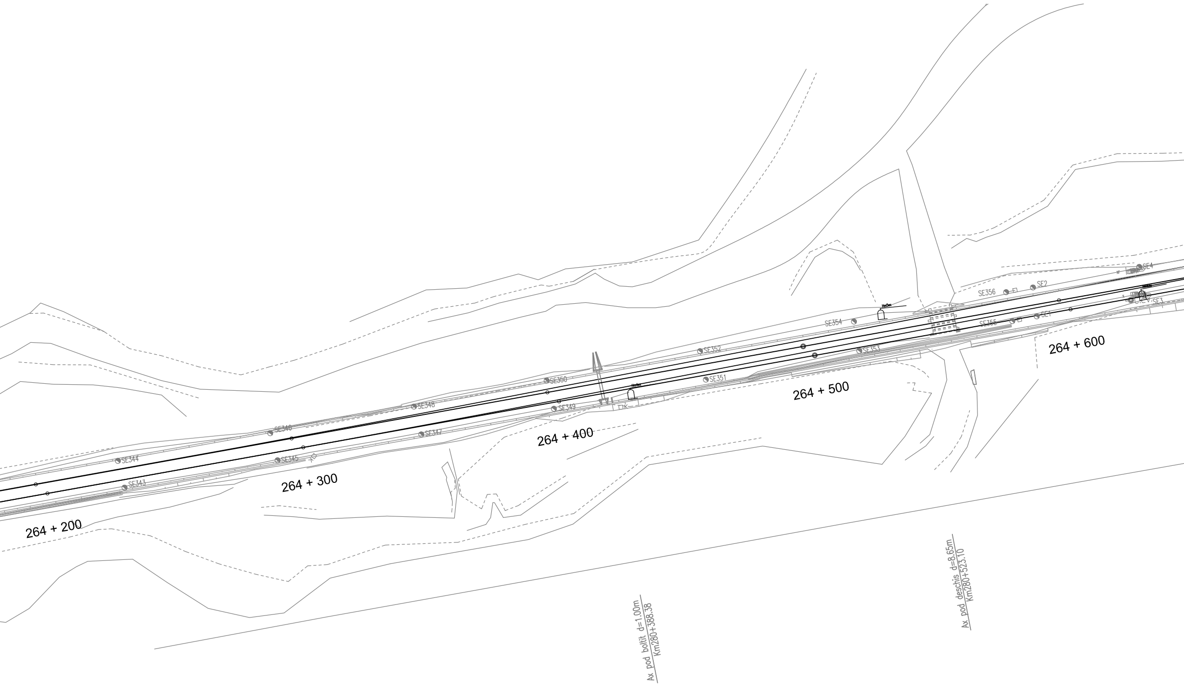
264 + 200
SE343
SE344
SE345
SE346
264 + 300
SE347
SE348
SE349
SE350
264 + 400
SE351
SE352
264 + 500
SE353
SE354
Hm5ex
SE355
SE356
SE1
SE2
SE3
SE4
264 + 600
Ax pod boltit d=1.00m
Km280+388.38
Ax pod deschis d=8.65m
Km280+523.10

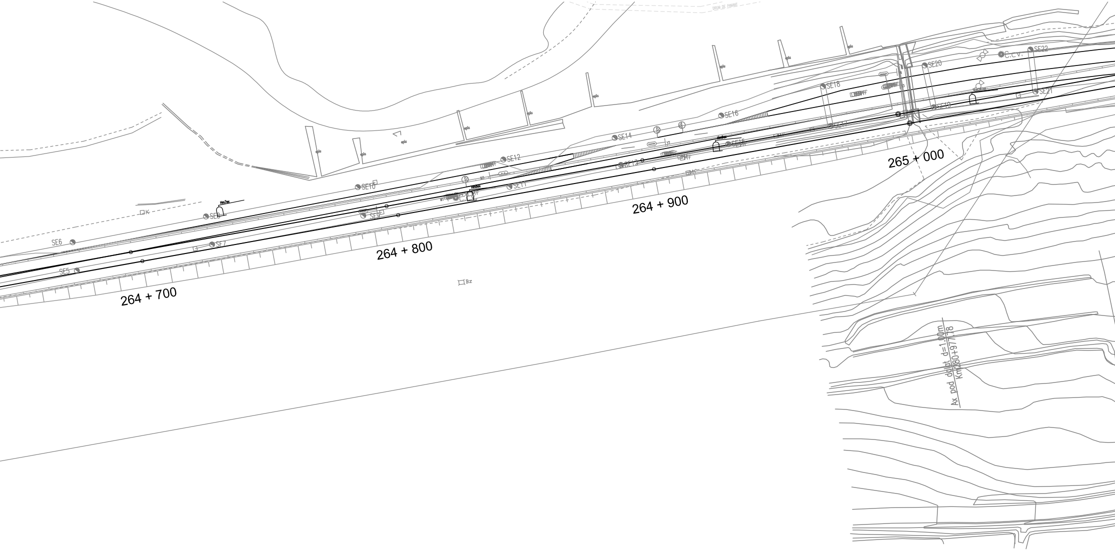
264 + 700
264 + 800
264 + 900
265 + 000
SE5
SE6
SE7
SE8
SE9
SE10
SE11
SE12
SE13
SE14
SE15
SE16
SE17
SE18
SE19
SE20
SE21
SE22
C.c.v.
K
Bz
Ax pod dublu d=1.00m
Km280+977.78

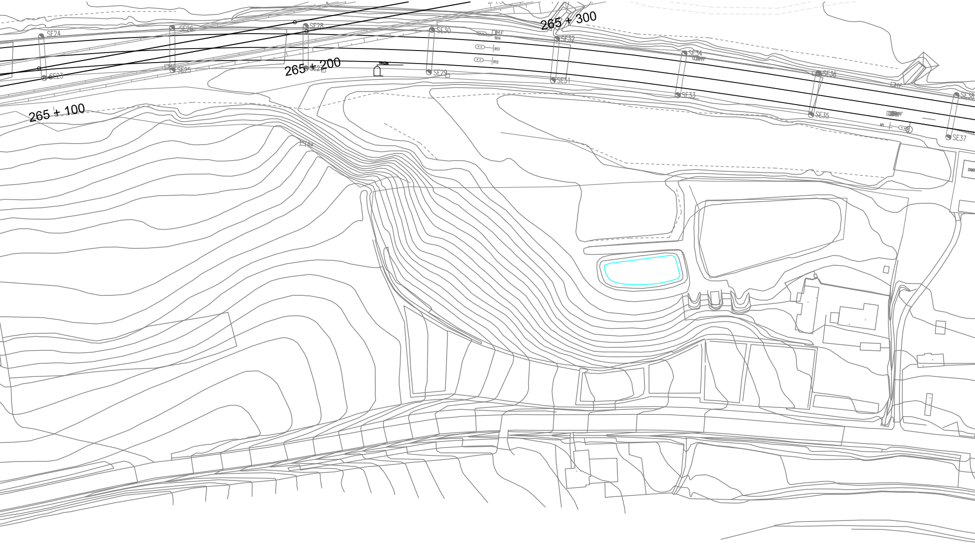
265 + 100
265 + 200
265 + 300
SE24
SE23
SE26
SE25
SE28
SE27
SE30
SE29
SE32
SE31
SE34
SE33
SE36
SE35
SE38
SE37
RY4
RY3
RY2
Mf

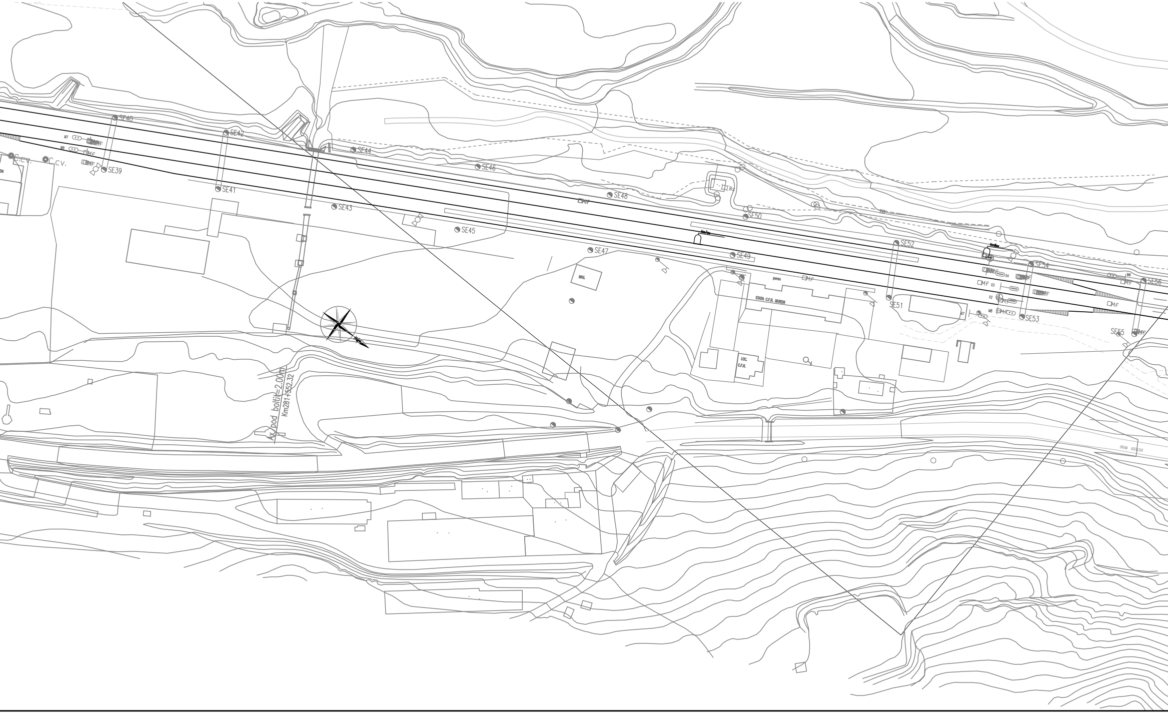
SE40
SE42
SE44
SE46
SE48
SE50
SE52
SE54
SE56
SE39
SE41
SE43
SE45
SE47
SE49
SE51
SE53
SE55
C.cv.
C.cv.
M7
M9
Mf
Bz
MAG.
STATIA C.F.R. MURENI
peron
LOC. C.F.R.
X4
X3
X2
M8
M6
Ax pod boltit=2,00m
Km281+552.32
DRUM ASFALTAT

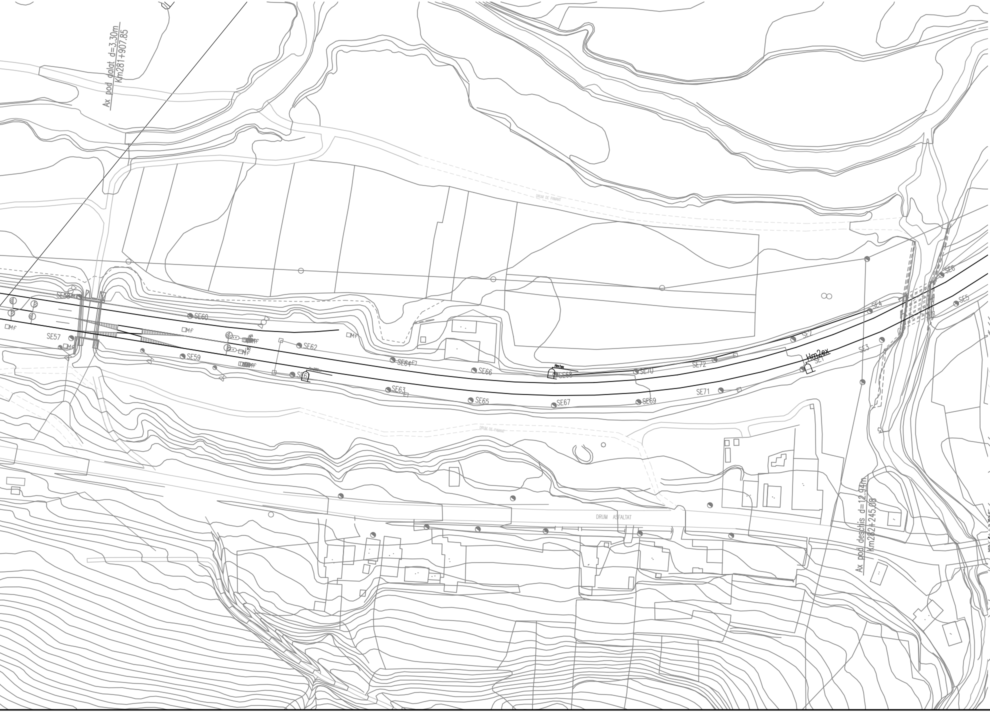
Ax pod dalat d=3.30m
Km281+907.85
DRUM DE PAMANT
SE58
SE57
Mf
SE60
SE62
SE59
M1
M2
SE61
SE64
SE63
SE66
SE65
Hm1ex
SE68
SE67
SE70
SE69
SE72
SE71
Hm2ex
SE1
SE2
SE3
SE4
SE5
SE6
DRUM DE PAMANT
DRUM ASFALTAT
Ax pod deschis d=12.94m
Km282+245.08

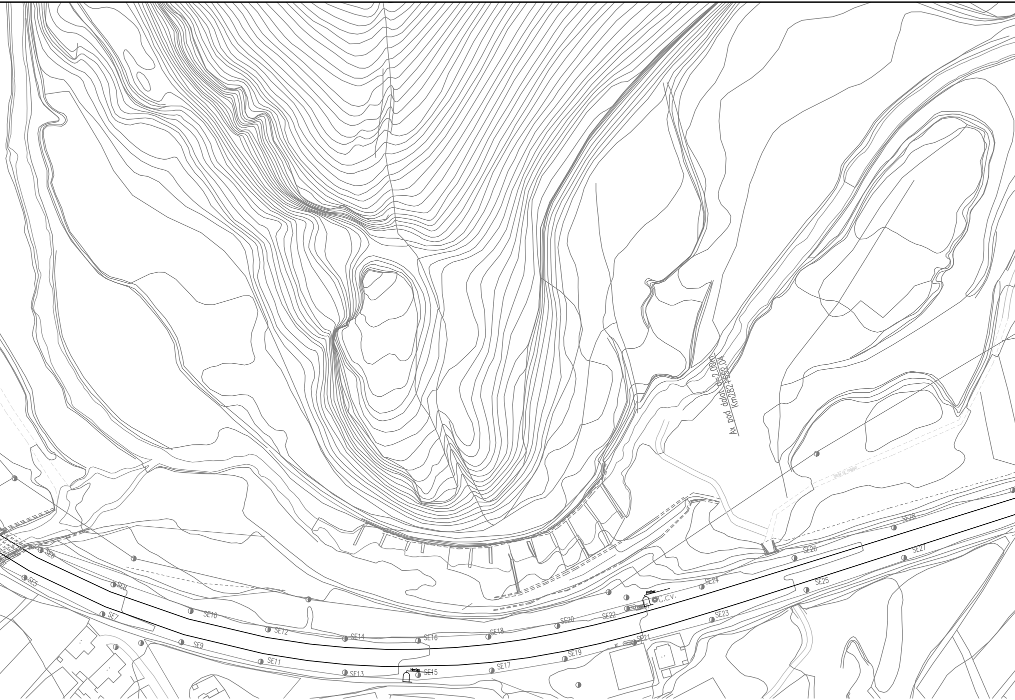
Ax pod dalat d=2.00m
Km282+552.04
SE5
SE6
SE7
SE8
SE9
SE10
SE11
SE12
SE13
SE14
SE15
SE16
SE17
SE18
SE19
SE20
SE21
SE22
SE23
SE24
SE25
SE26
SE27
SE28
C.CV.

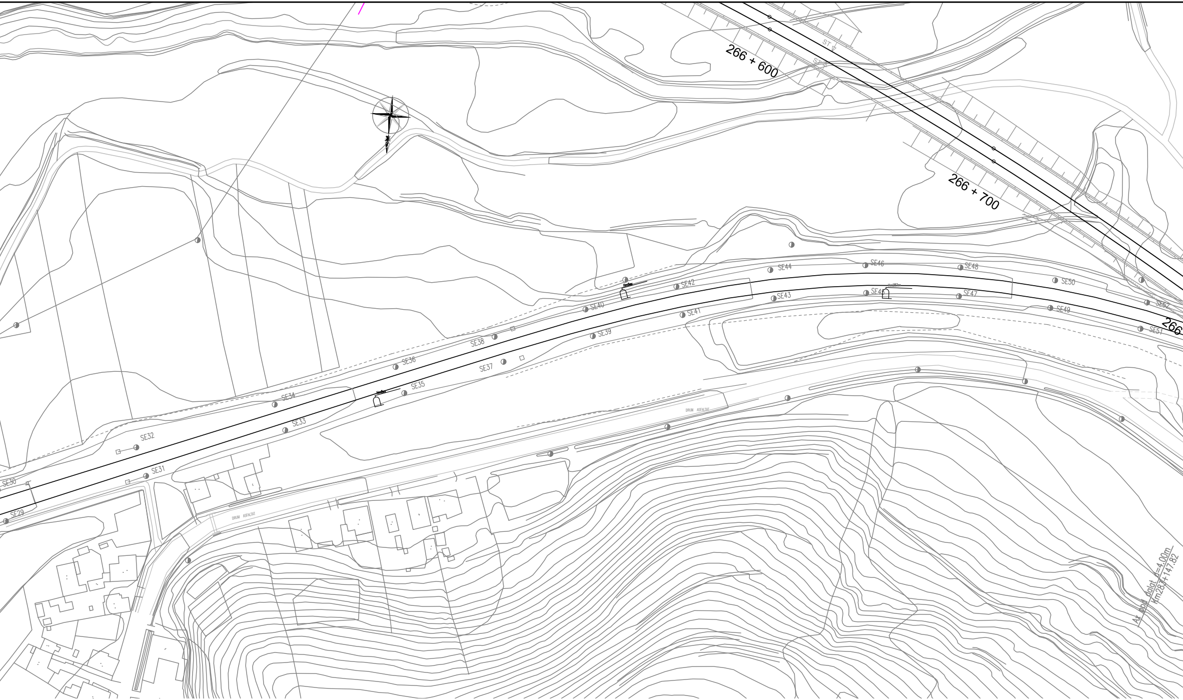

266 + 600
266 + 700
266
SE29
SE30
SE31
SE32
SE33
SE34
SE35
SE36
SE37
SE38
SE39
SE40
SE41
SE42
SE43
SE44
SE46
SE47
SE48
SE49
SE50
SE51
SE52
DRUM ASFALTAT
DRUM ASFALTAT
Ax pod dalat d=4.00m
Km283+147.82

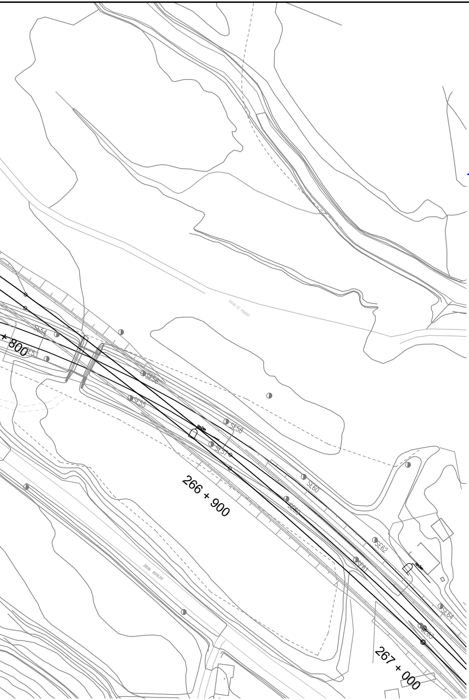
+ 800
SE53
SE54
SE55
SE56
SE57
SE58
SE59
SE60
SE61
SE62
SE63
SE64
DRUM DE PAMANT
DRUM ASFALTAT
266 + 900
267 + 000

LEGENDA / LEGEND

—×——×—	Cablu telefonic de 19x4x1,2 mmΦ existent - demontat Existing 19x4x1,2 mmΦ telephone cable - dismounted

D					
C					
B					
A					
Indice Index	Data Date	Modificare Modification/Revision	Proiectant Designer	Aprobat Consultant Approved Consultant	Aprobat CFR Approved CFR

GUVERNUL ROMANIEI
ROMANIAN GOVERNMENT

PROIECT FINANŢAT DE UNIUNEA EUROPEANĂ
EUROPEAN UNION FINANCED PROJECT

CLIENT / CLIENT

C.N.C.F. "C.F.R." - S.A.

ITALFERR
GRUPPO FERROVIE DELLO STATO
Joint Venture leader

Scott Wilson

OBERMEYER
PLANEN + BERATEN GmbH

TECNIC
Consulting Engineers

CONSULTANT / CONSULTANT

			Data Date	Semnătură Signature
Aprobat Approved	Şef proiect Project manager	R. Liuzza		
Aprobat Approved	Coordonator Secţiune 1 Section 1 Coordinator	C. Gambelli		
Verificat Checked	Expert Verificator Checking Expert	Pino Amodio		

SUBCONTRACTANT / SUBCONTRACTOR

AREX COMPANY

Aprobat Approved	Responsabil Subcontractant Subcontractor Responsible	A.Stanciu - Dinulescu	01.2012	
Întocmit Elaborated	Proiectant Designer	Stefania Archip	01.2012	

Reabilitarea liniei de cale ferata Brasov - Simeria, parte componentă a coridorului IV Pan European, pentru circulaţia trenurilor cu viteza maximă de 160 km/h,
Tronsonul : Brasov - Sighisoara
Rehabilitation of the railway line Brasov - Simeria, component Part of the IV Pan-European Corridor, for the trains circulation with maximum speed of 160 km/h,
Section : Brasov - Sighisoara

Proiect/Project
2004/RO/16/P/PA/003

Faza / Phase:
P.Th. / T.D.

Denumire desen / Drawing Title :

Demontarea cablului telefonic interurban
Plan de situatie - interval ARCHITA - VANATORI Section - Layout Plan
Dismounting of existing long-haul telephone cable

Codificare / Codification System	Scara / Scale 1:1000	LOT / LOT	Nr. / No 02 / 03

E A 5 1 | 0 1 | C | 1 6 | L 7 | T C | 0 8 | 9 | 1 | 0 0 2 | 1