


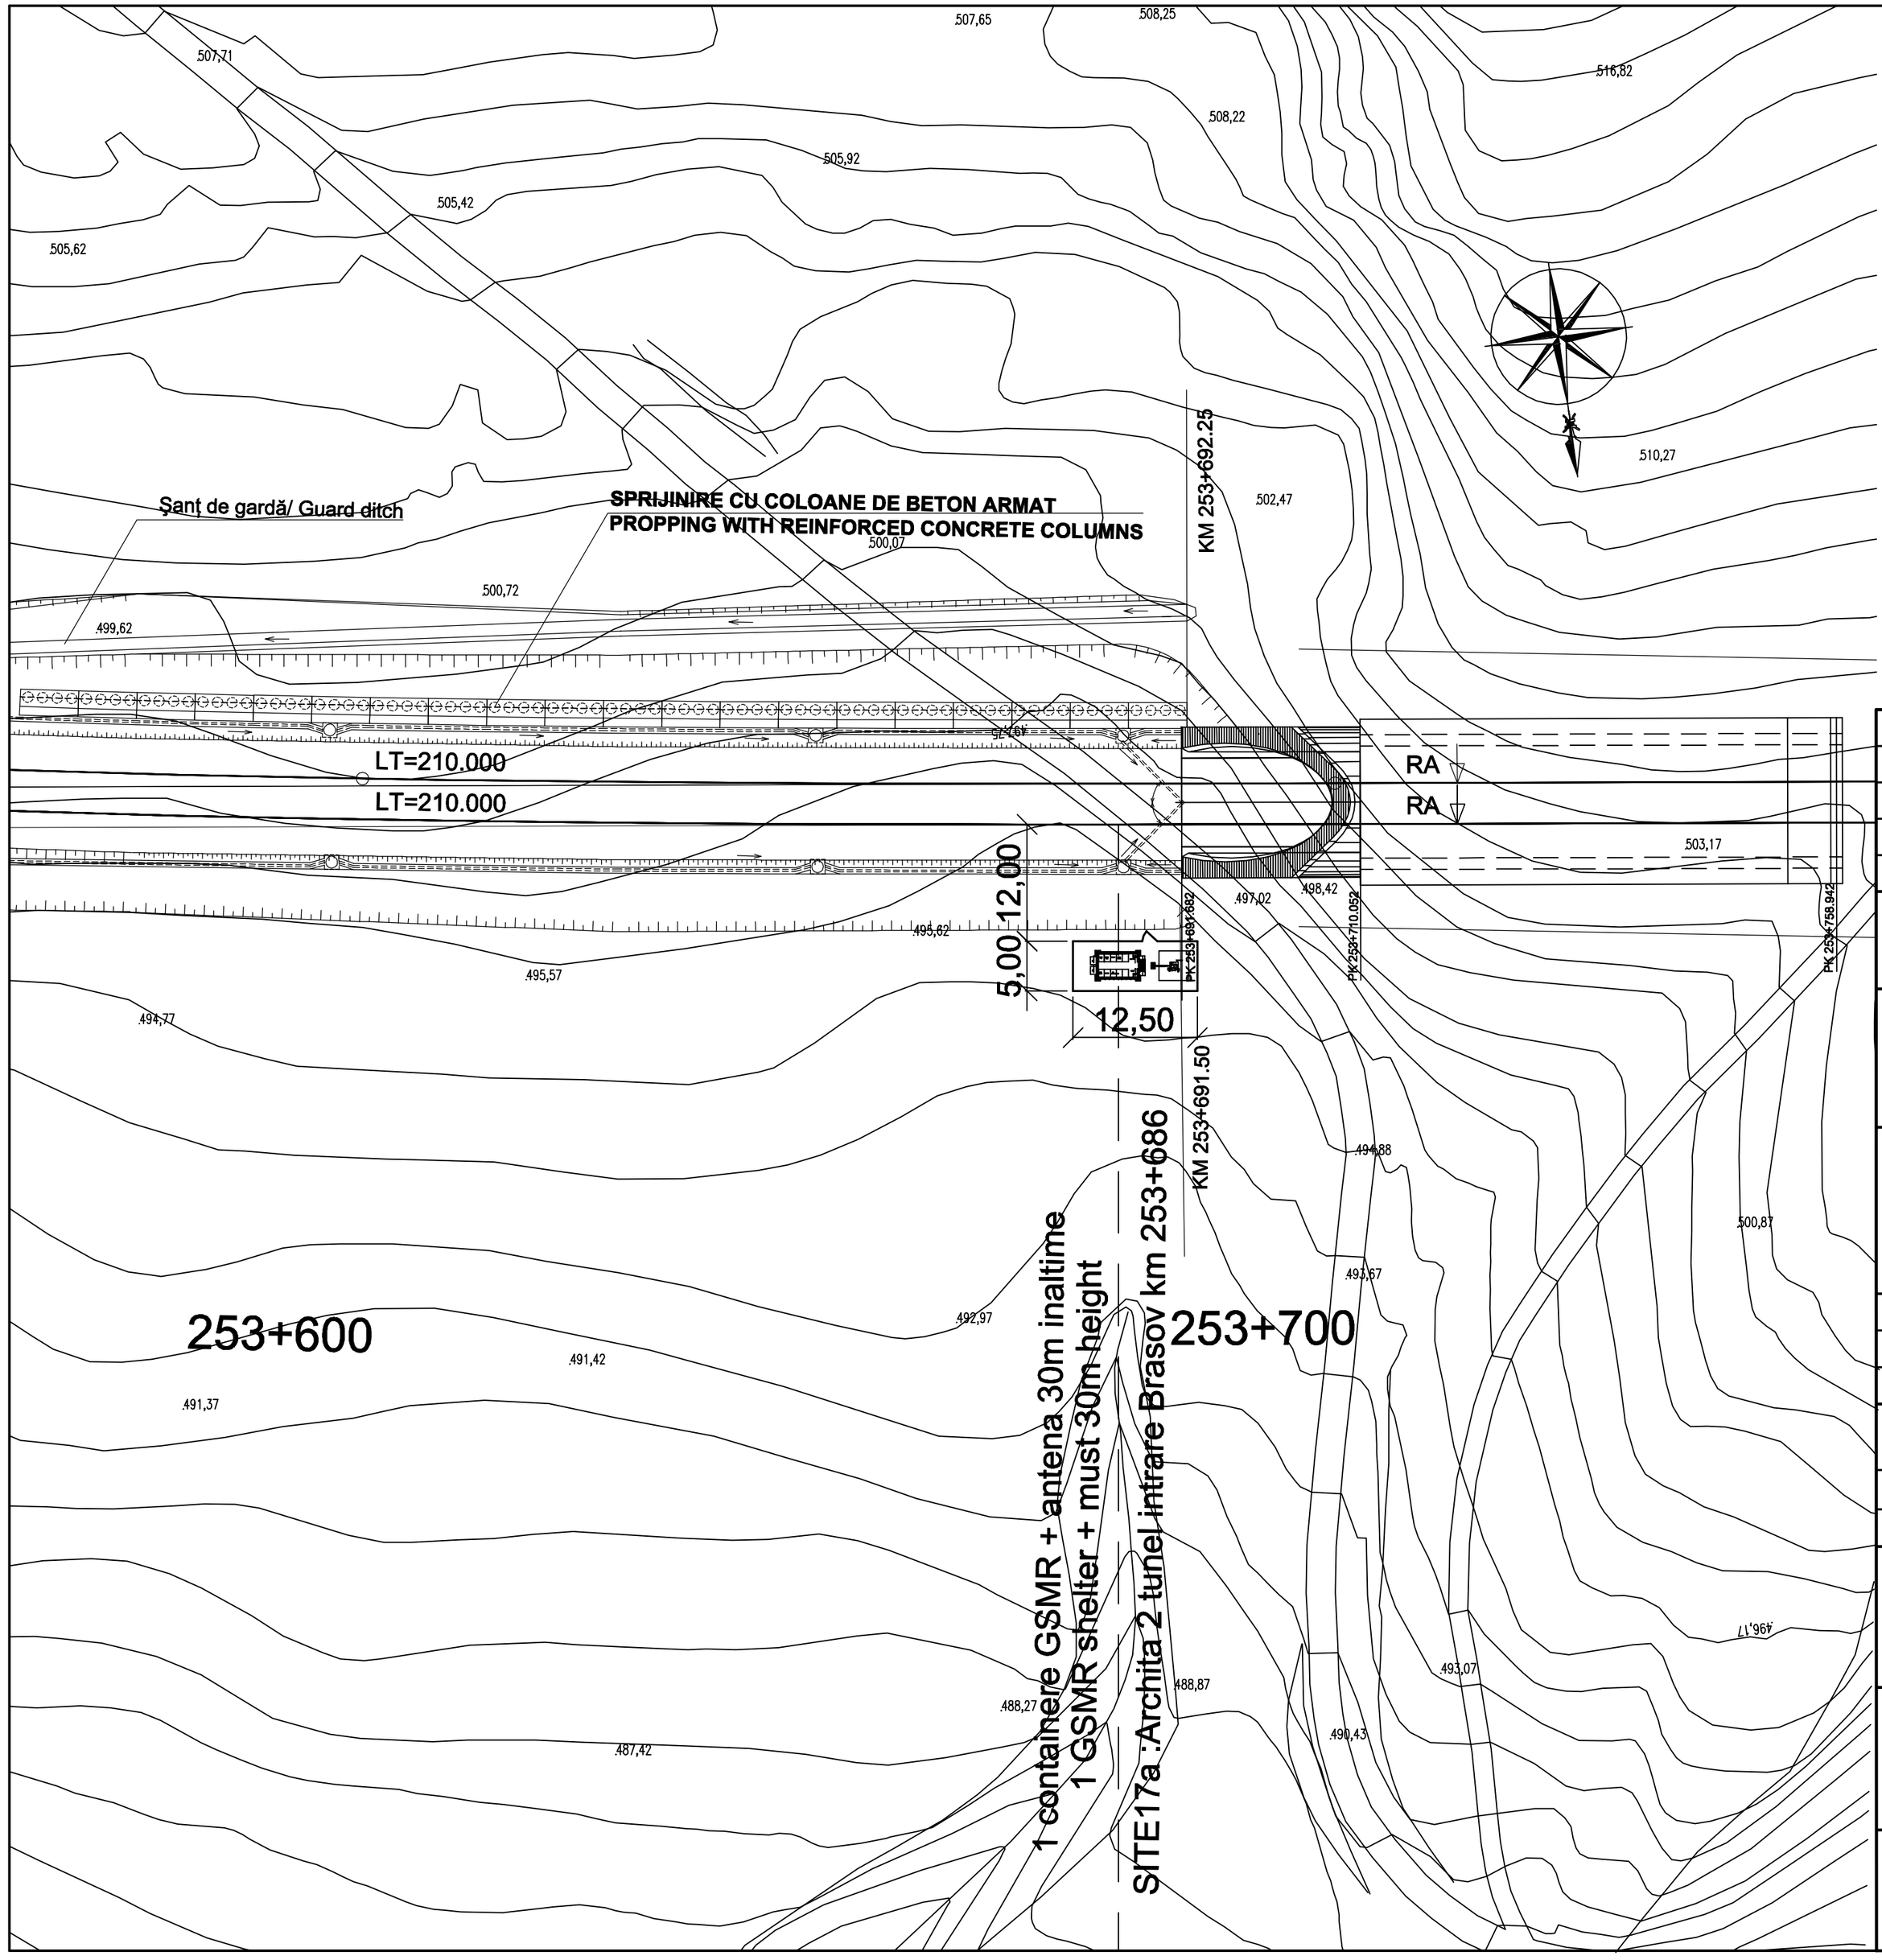


| Indice Index | Data Date | Modificare Modification/Revision | Proiectant Designer | Aprobat Consultant Approved Consultant | Aprobat CFR Approved CFR |
|---|---|---|---|---|---|
| D | | | | | |
| C | | | | | |
| B | | | | | |
| A | | | | | |

**GUVERNUL ROMANIEI**
**ROMANIAN GOVERNMENT**

**PROIECT FINANȚAT DE UNIUNEA EUROPEANĂ**
**EUROPEAN UNION FINANCED PROJECT**

**CLIENT / CLIENT**

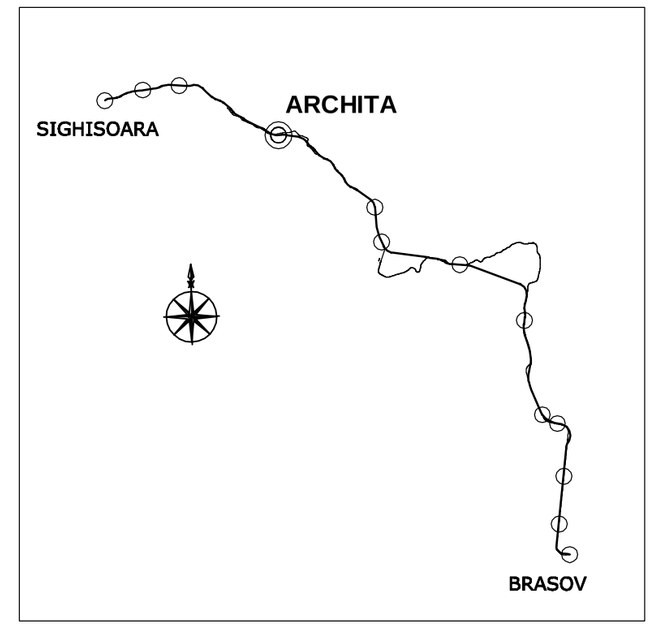**C.N.C.F. "C.F.R." - S.A.**

ITALFERR
GRUPPO FERROVIE DELLO STATO
*Joint Venture leader*

Scott Wilson

OBERMEYER
PLANEN + BERATEN GmbH

TECNIC
Consulting Engineers

**CONSULTANT / CONSULTANT**

| | | | Data Date | Semnătură Signature |
|---|---|---|---|---|
| Aprobat Approved | Șef proiect Project manager | R. Liuzza | 12. 2011 | |
| Aprobat Approved | Coordonator Secțiune 1 Section 1 Coordinator | C. Gambelli | 12. 2011 | |
| Verificat Checked | Verificator Verifier | Giuseppe Fioravanti | 12. 2011 | |

**SUBCONTRACTANT / SUBCONTRACTOR**

| | | | | |
|---|---|---|---|---|
| Aprobat Approved | Responsabil Subconsultant Subconsultant Responsible | A.Stanciu - Dinulescu | 12. 2011 | |
| Întocmit Elaborated | Proiectant Designer | Andreea Staicu | 12. 2011 | |

Reabilitarea liniei de cale ferata Brașov - Simeria, parte componentă a coridorului IV Pan European, pentru circulația trenurilor cu viteza maximă de 160 km/h,
**Tronsonul : Brașov - Sighișoara**
**Rehabilitation of the railway line Brașov - Simeria, component Part of the IV Pan-European Corridor, for the trains circulation with maximum speed of 160 km/h,**
**Section : Brașov - Sighișoara**

*Proiect/Project*
*2004/RO/16/P/PA/003*

Faza / Phase:
P.Th. / T.D.

Denumire desen / Drawing Title :

**TUNEL ARCHITA 2 INTRARE BRASOV - PLAN AMPLASAMENT CONTAINER SI ANTENA GSMR**
***ARCHITA 2 TUNNEL ENTRANCE BRASOV - GSMR SHELTER AND MUST LAYOUT PLAN***

| Codificare / Codification System | Scara / Scale | LOT / LOT | Nr. / No |
|---|---|---|---|
| EA51 01 C 14 L8 CC 00 0 9 006 1 | 1 : 500 | | 01 / 01 |

594x420= 0.25

PDF created with pdfFactory Pro trial version www.pdffactory.com