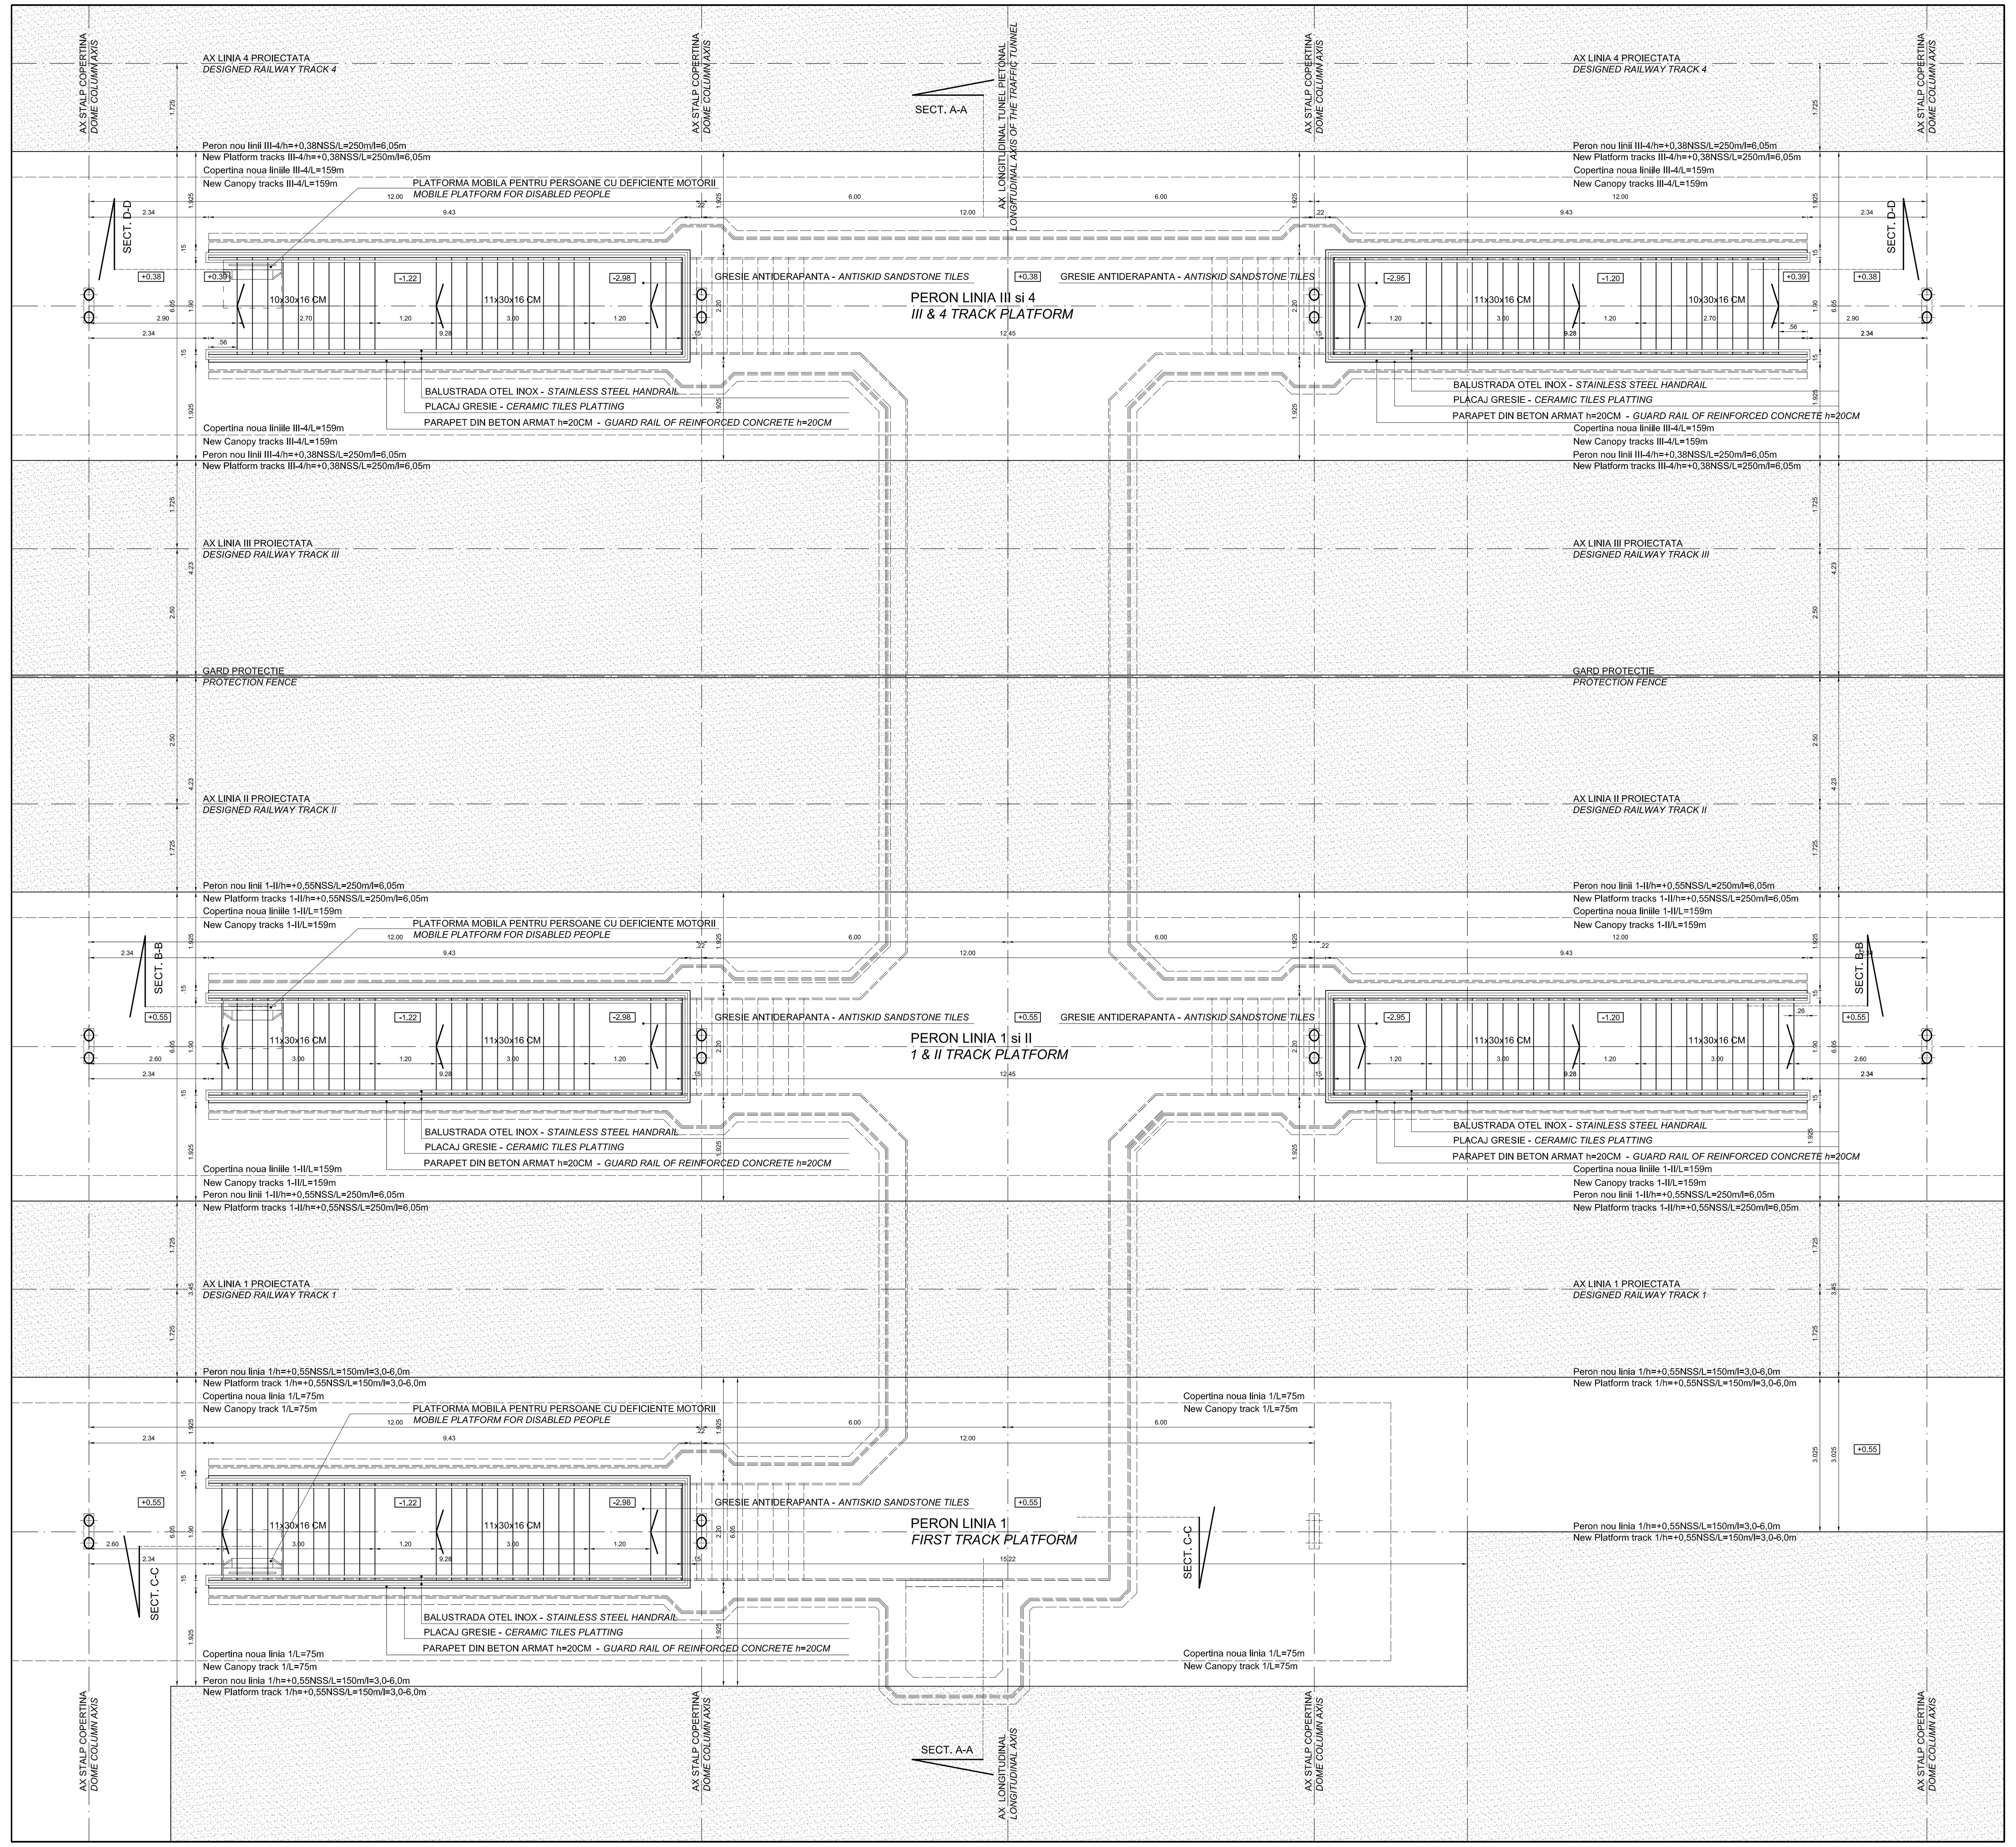

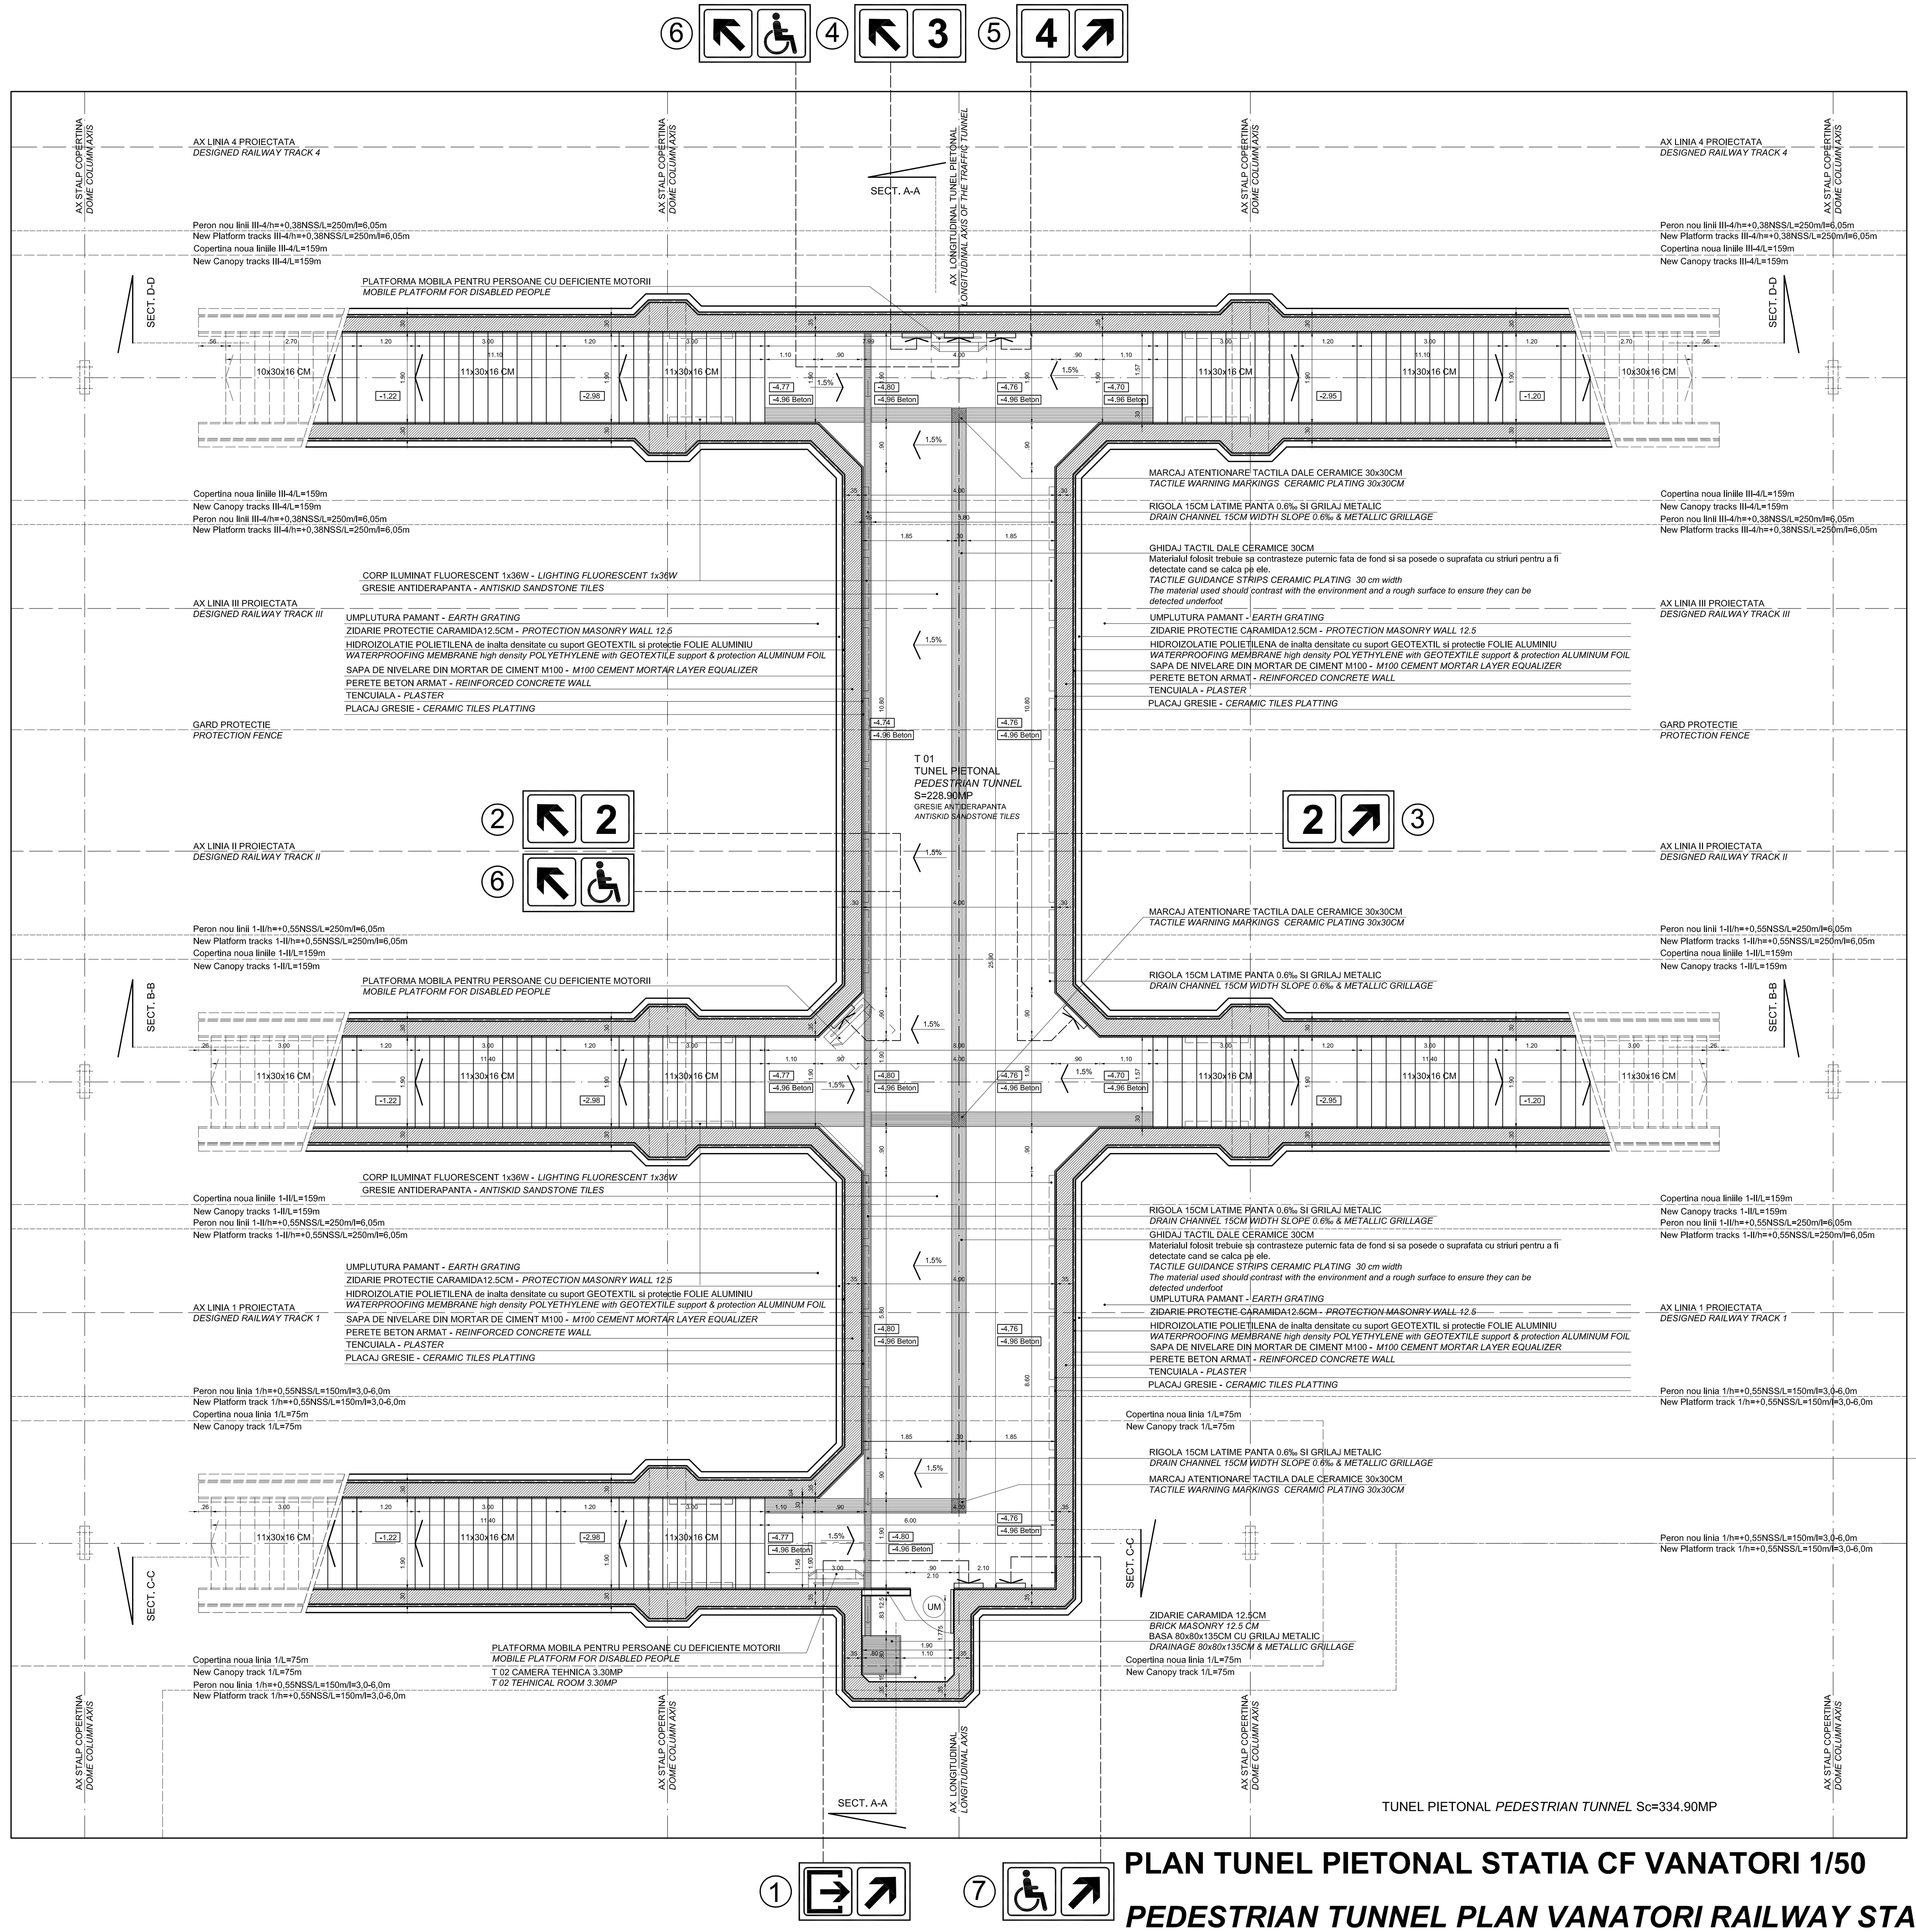

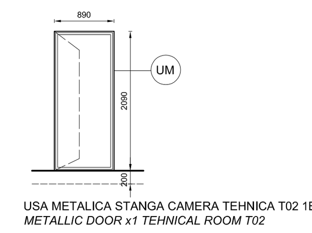

TUNEL PIETONAL NOU
STATIA CF VANATORI
NEW PEDESTRIAN TUNNEL
VANATORI RAILWAY STATION

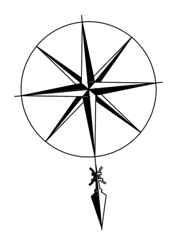

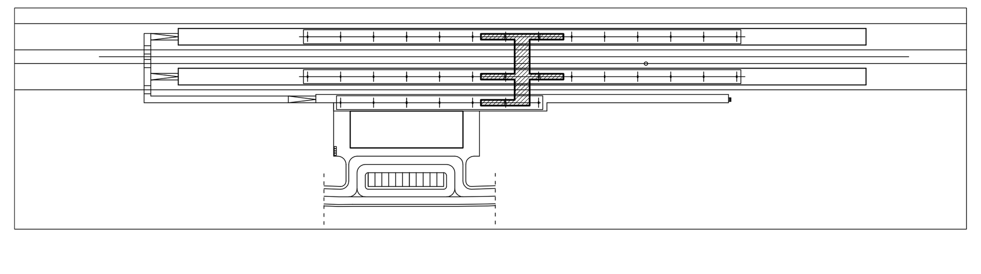

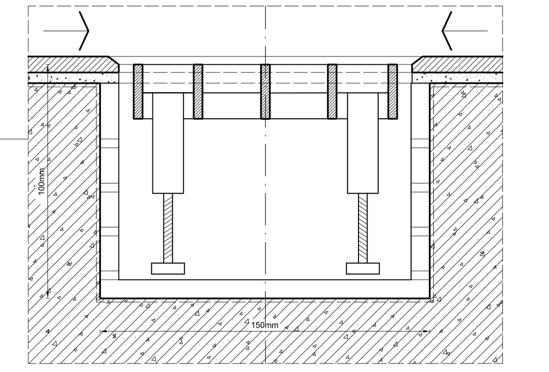

PLAN TUNEL PIETONAL ACCESE PEROANE STATIA CF VANATORI 1/50
PEDESTRIAN TUNNEL PLATFORMS ACCES PLAN VANATORI RAILWAY STATION 1/50

PLAN TUNEL PIETONAL STATIA CF VANATORI 1/50
PEDESTRIAN TUNNEL PLAN VANATORI RAILWAY STATION 1/50

Indice / Index	Data / Date	Modificare / Modification/Revision	Proiectant / Designer	Aprobat Consultant / Approved Consultant	Aprobat CFR / Approved CFR
D					
C					
B					
A					

GUVERNUL ROMANIEI
ROMANIAN GOVERNMENT

PROIECT FINANŢAT DE UNIUNEA EUROPEANĂ
EUROPEAN UNION FINANCED PROJECT

CLIENT / CLIENT — C.N.C.F. "C.F.R." - S.A.

ITALFERR GRUPPO FERROVIE DELLO STATO *Joint Venture leader* — Scott Wilson — OBERMEYER PLANEN + BERATEN GmbH — TECNIC Consulting Engineers

CONSULTANT / CONSULTANT			Data / Date	Semnătură / Signature
Aprobat / Approved	Şef proiect / Project manager	R. Liuzza	12. 2011	
Aprobat / Approved	Coordonator Secţiune 1 / Section 1 Coordinator	C. Gambelli	12. 2011	
Verificat / Checked	Verificator / Verifier	Giuseppe Fioravanti	12. 2011	

SUBCONTRACTANT / SUBCONTRACTOR (AREX)				
Aprobat / Approved	Responsabil Subconsultant / Subconsultant Responsible	A.Stanciu - Dinulescu	12. 2011	
Întocmit / Elaborated	Proiectant / Designer	Andrei MIU	12. 2011	

Reabilitarea liniei de cale ferata Braşov - Simeria, parte componentă a coridorului IV Pan European, pentru circulaţia trenurilor cu viteza maximă de 160 km/h,
Tronsonul : Braşov - Sighişoara
Rehabilitation of the railway line Braşov - Simeria, component Part of the IV Pan-European Corridor, for the trains circulation with maximum speed of 160 km/h,
Section : Braşov - Sighişoara

Proiect/Project *2004/RO/16/P/PA/003*

Faza / Phase: P.Th. / T.D.

Denumire desen / Drawing Title :
PLAN TUNEL PIETONAL STATIA CF VANATORI
PEDESTRIAN TUNNEL PLAN VANATORI RAILWAY STATION
PLAN TUNEL PIETONAL ACCESE PEROANE STATIA CF VANATORI - *PEDESTRIAN TUNNEL PLATFORMS ACCES PLAN VANATORI RAILWAY STATION*

Codificare / Codification System	Scara / Scale	LOT / LOT	Nr. / No
EA51 01 C 17 PB CC 00 8 4 001 1	1:50		01 / 01