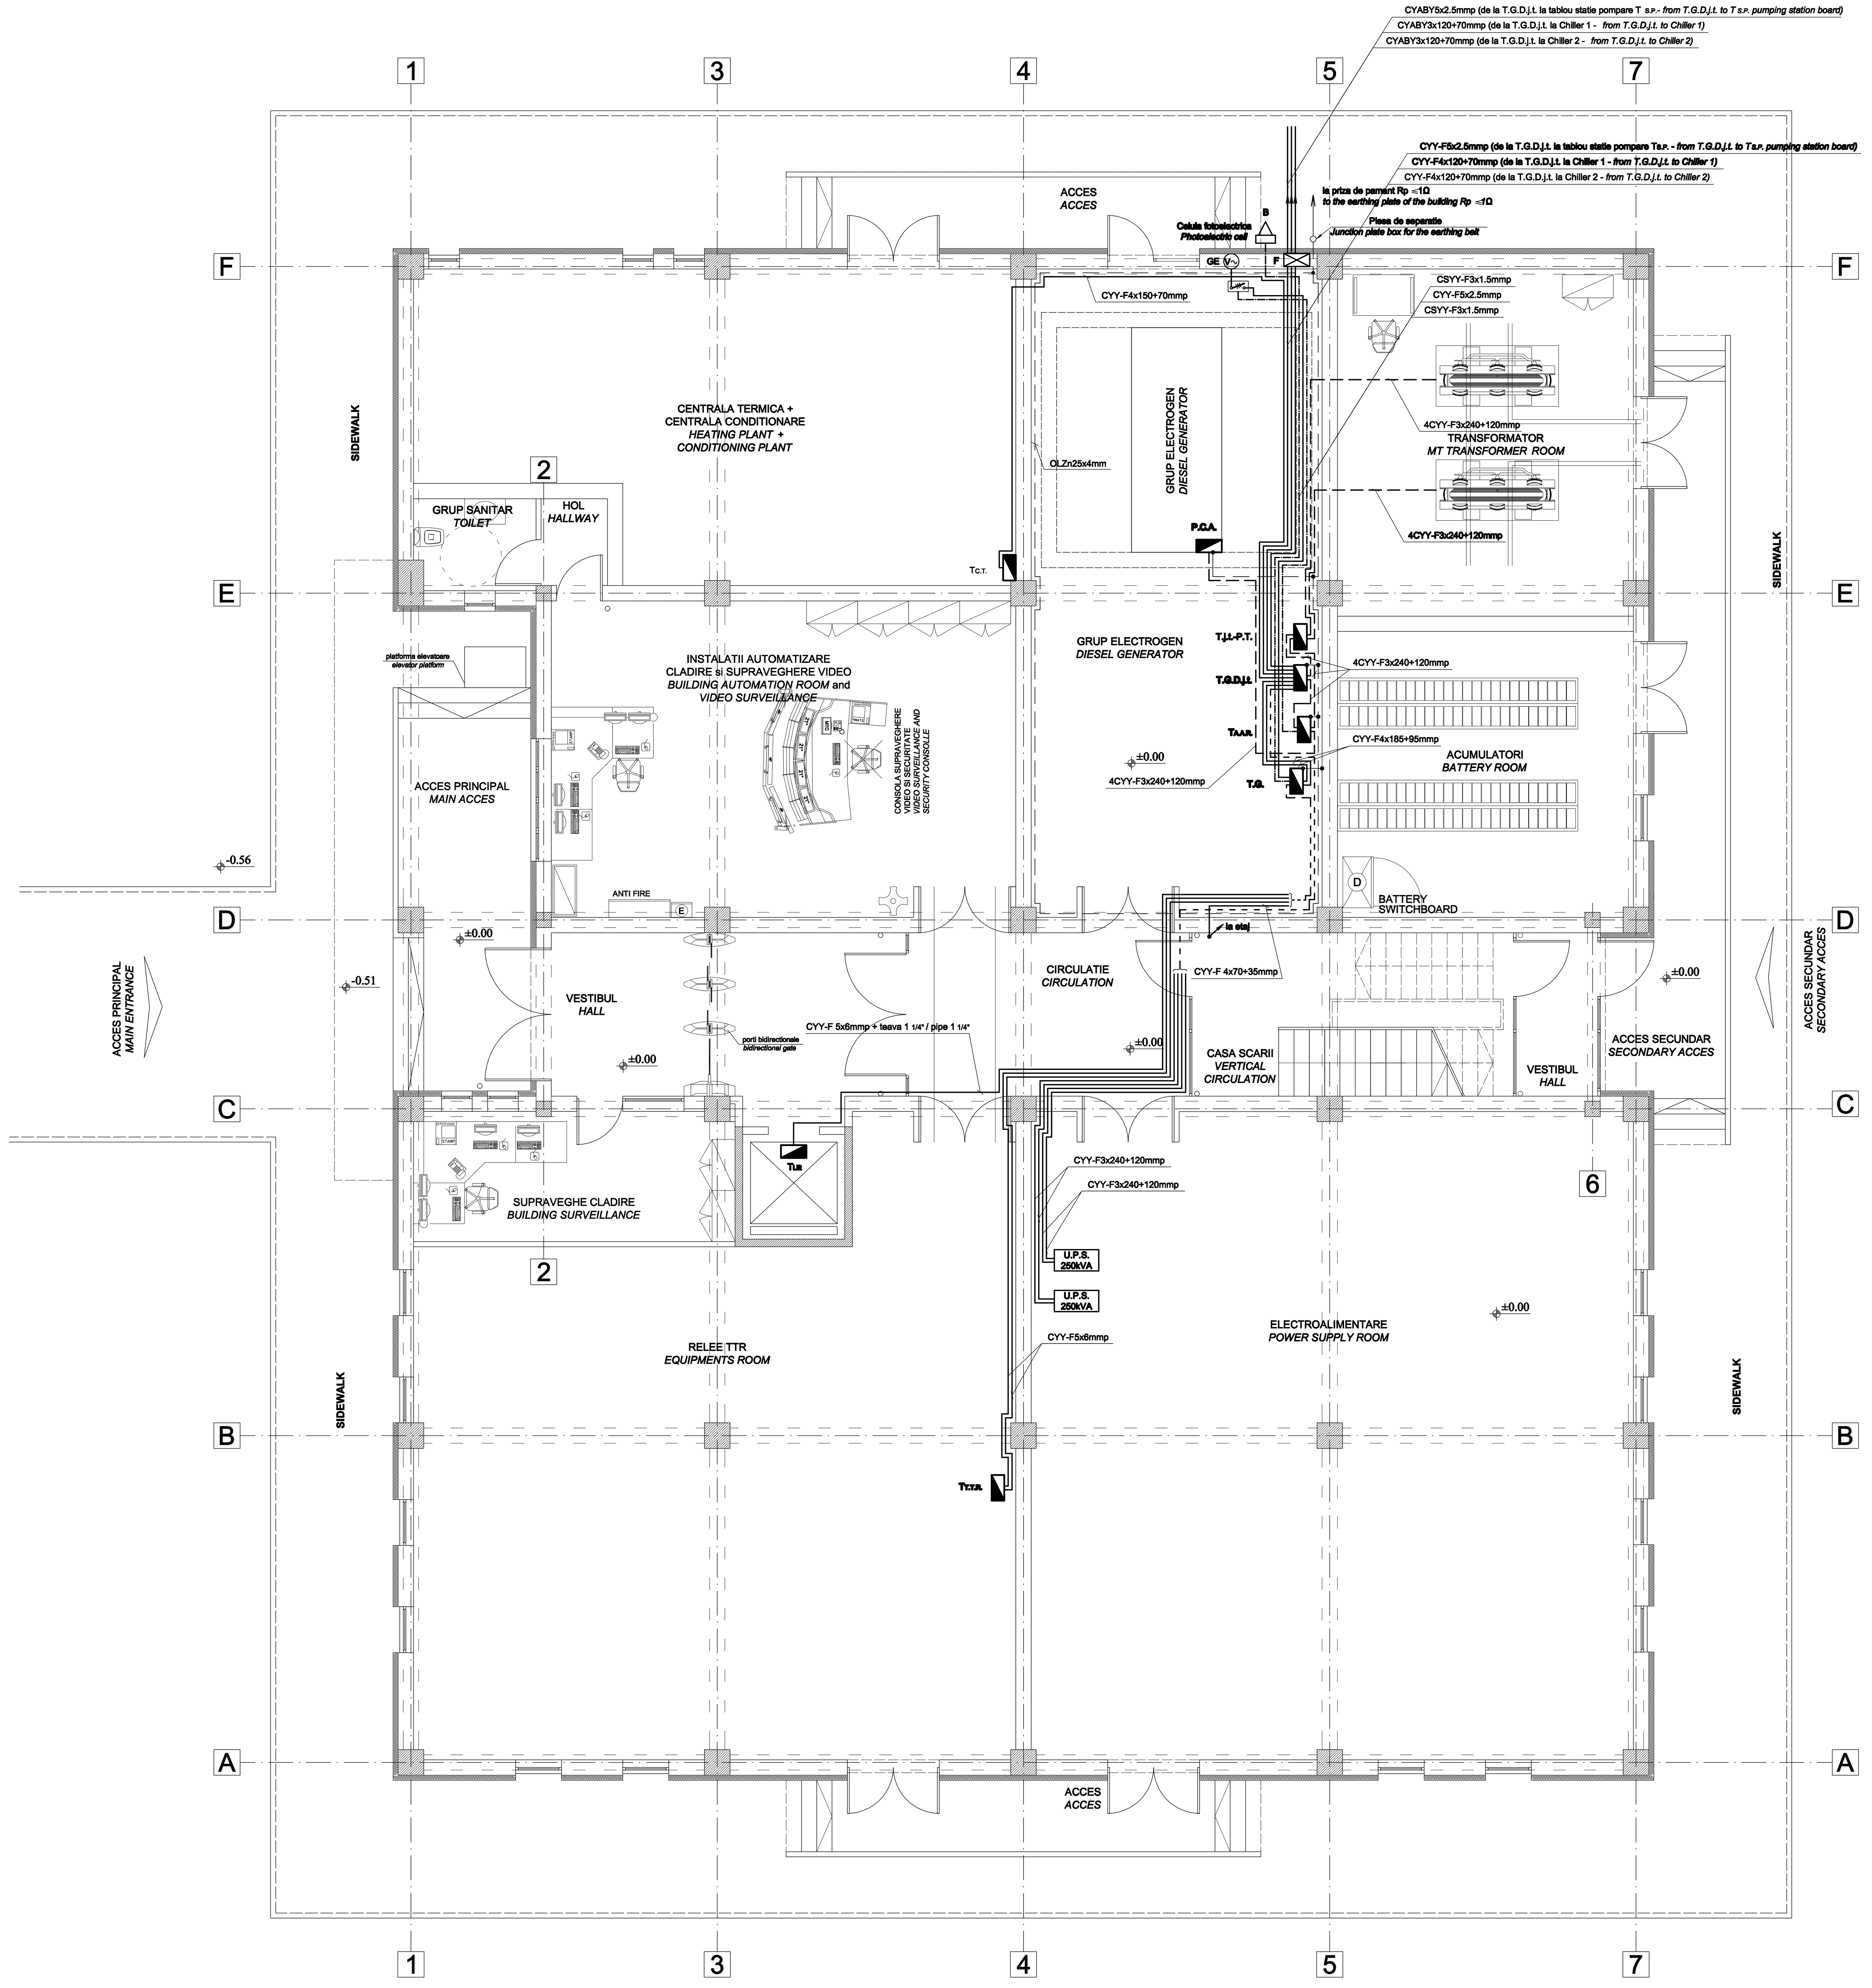

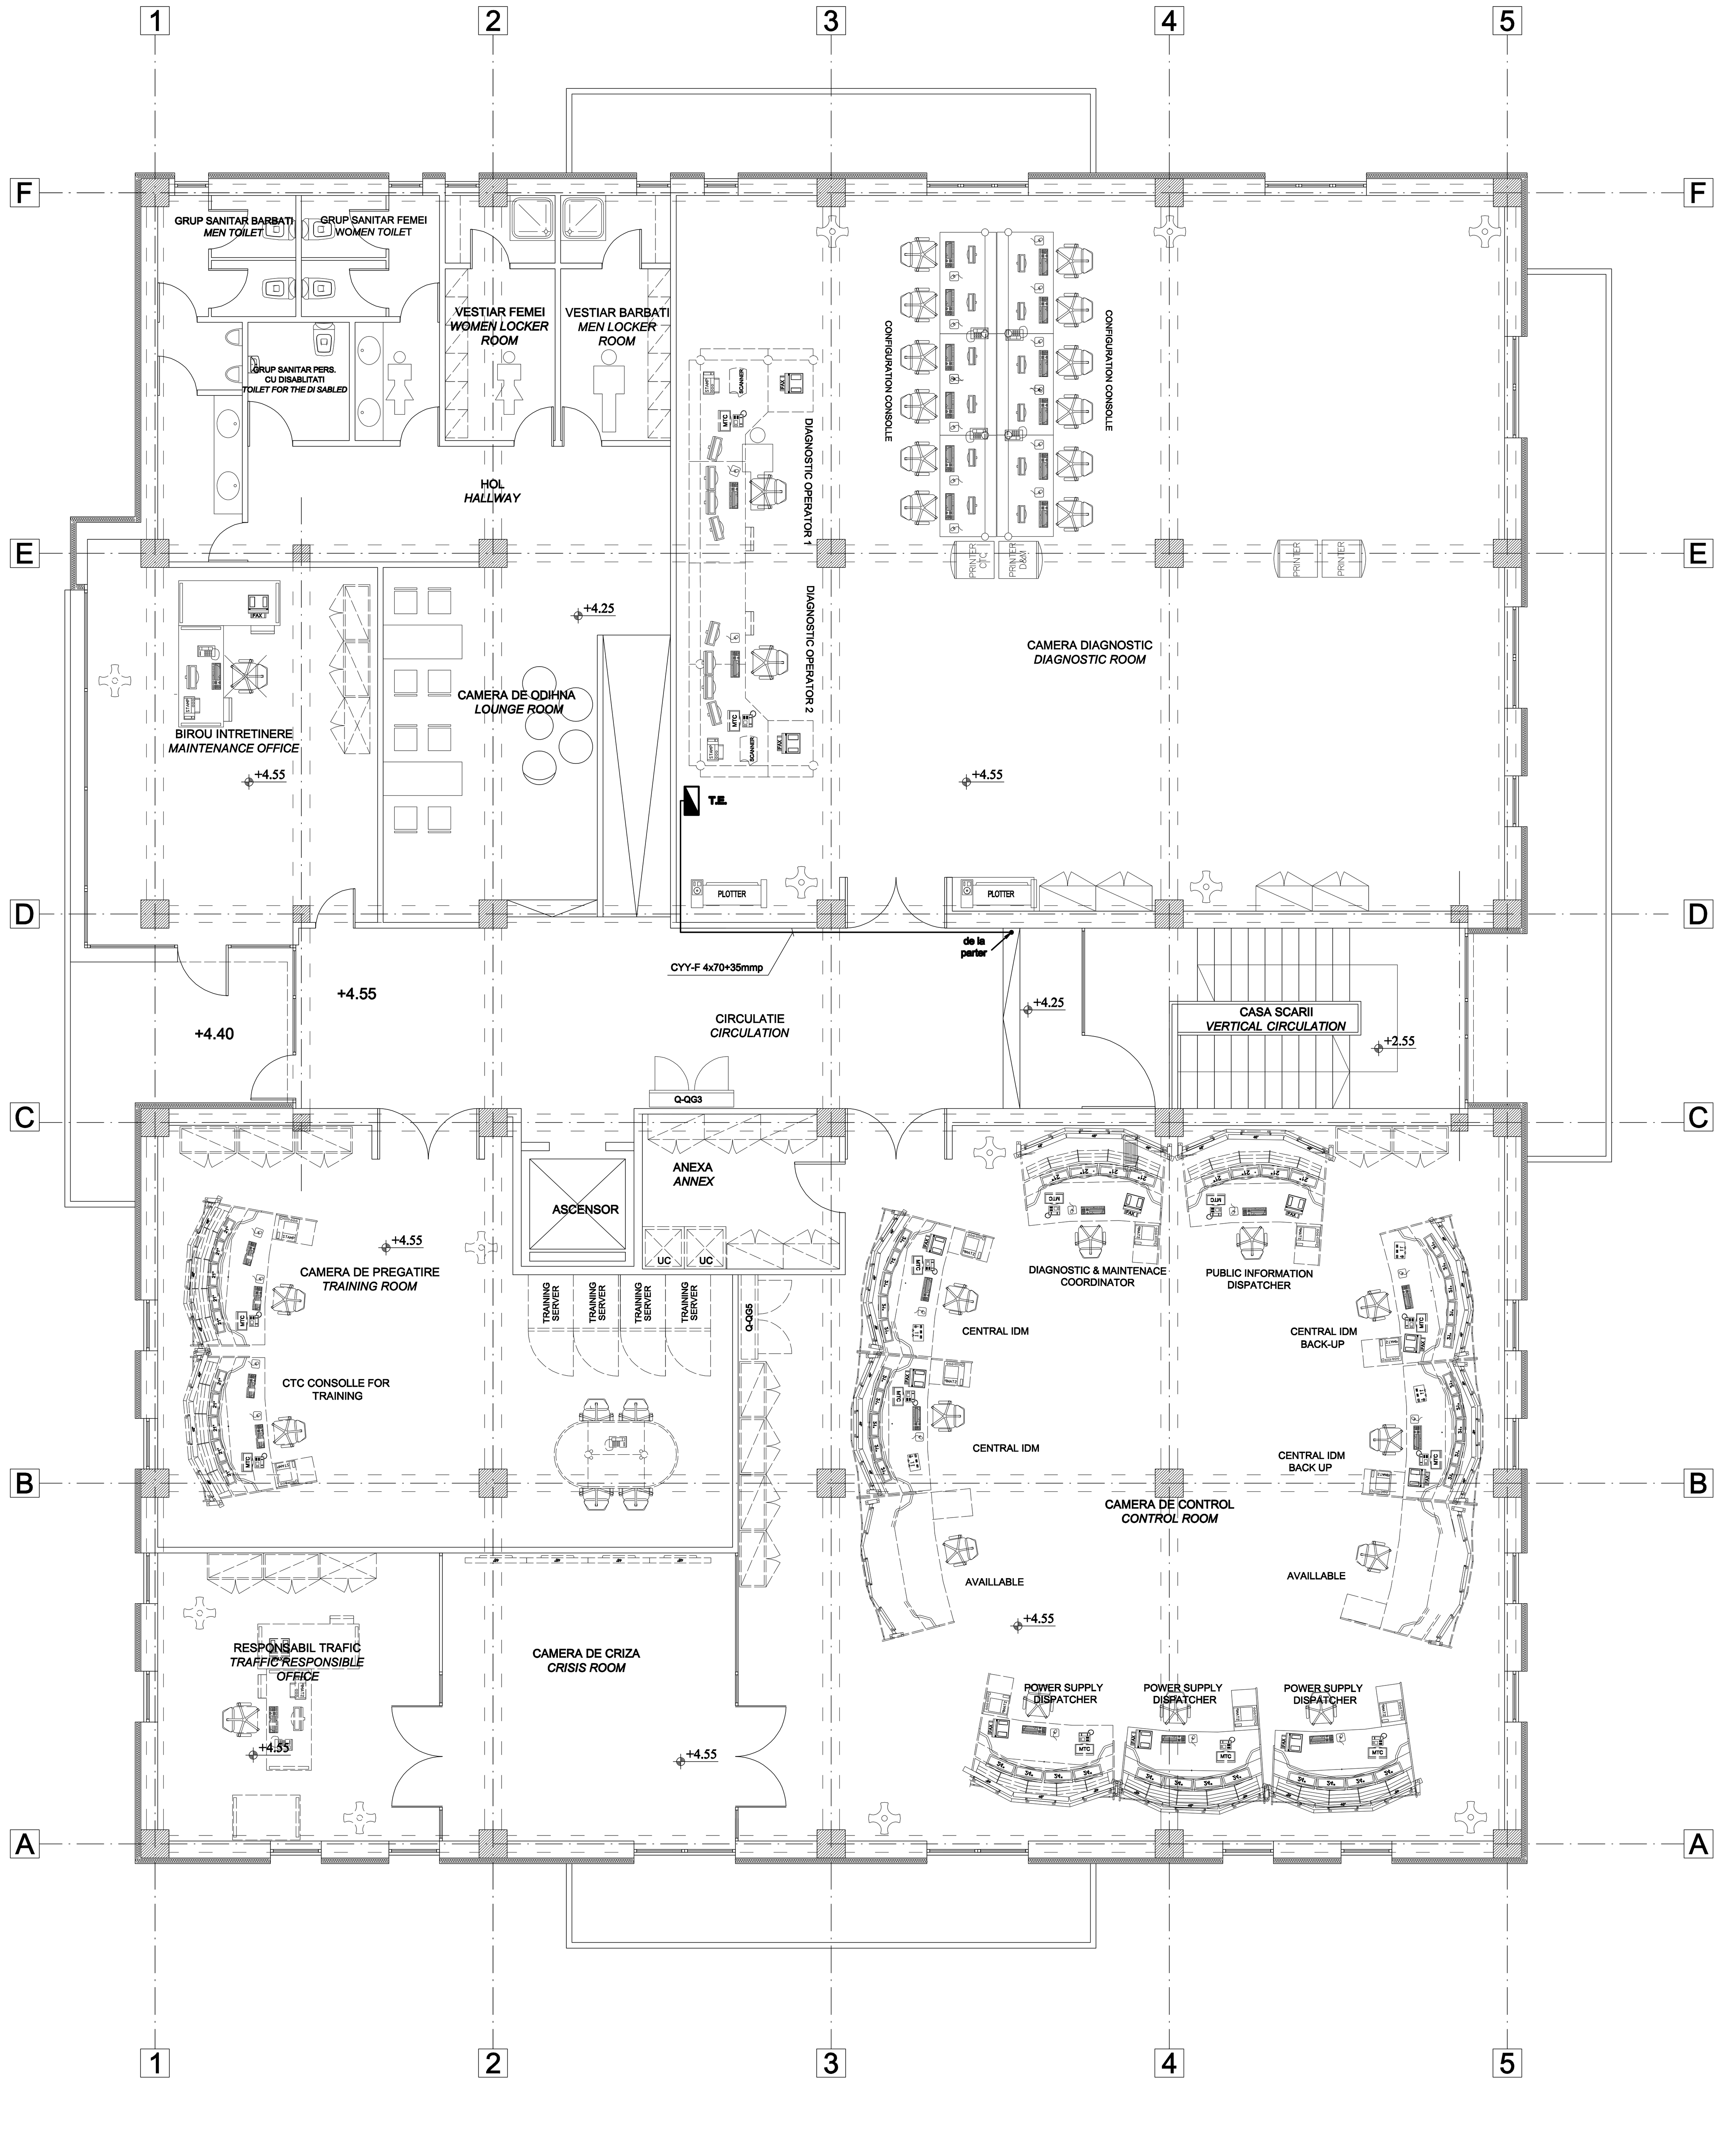

NOTA / *NOTE:*

- Tabloul TA.A.R. se va livra cu grupul electrogen.
  The TA.A.R. board will be delivered together with the power unit.
- Comanda ventilatorului se va face din tabloul T A.A.R. (porneste in acelasi timp cu grupul electrogen).
  The fan will be controlled from the TA.A.R. board. (starts at the same time as the power unit).

LEGENDA / *LEGEND:*

- Contactor electromagnetic tripolar 16A, 400V, 50Hz
  Three-poles electromagnetic contactor 16A, 400V, 50Hz

GE - Ventilator grup electrogen 5kW, n=1500rot/min, 400V, IP54
  Fan generator 5kW, n=1500rot/min, 400V, IP54

- Cutie cu butoane / *Box of buttons*

F - Firida / *Niche*

-Tablou electric / *Electric board*

Indice Index	Data Date	Modificare Modification/Revision	Proiectant Designer	Aprobat Consultant Approved Consultant	Aprobat CFR Approved CFR
D					
C					
B					
A					

GUVERNUL ROMANIEI
ROMANIAN GOVERNMENT

PROIECT FINANŢAT DE UNIUNEA EUROPEANĂ
EUROPEAN UNION FINANCED PROJECT

CLIENT / CLIENT

C.N.C.F. "C.F.R." - S.A.

ITALFERR GRUPPO FERROVIE DELLO STATO *Joint Venture leader*
Scott Wilson
OBERMEYER PLANEN + BERATEN GmbH
TECNIC Consulting Engineers

CONSULTANT / CONSULTANT

			Data Date	Semnătură Signature
Aprobat Approved	Şef proiect Project manager	R. Liuzza	12.2011	
Aprobat Approved	Coordonator Secţiune 1 Section 1 Coordinator	C. Gambelli	12.2011	
Verificat Checked	Expert Verificator Checking Expert	G. Fioravanti	12.2011	

SUBCONTRACTANT / SUBCONTRACTOR

AREX COMPANY

Aprobat Approved	Responsabil Subconsultant Subconsultant Responsible	A.Stanciu - Dinulescu	12.2011	
Întocmit Elaborated	Proiectant Designer	D. Matei	12.2011	

Reabilitarea liniei de cale ferata Braşov - Simeria, parte componentă a coridorului IV Pan European, pentru circulaţia trenurilor cu viteza maximă de 160 km/h,
Tronsonul : Braşov - Sighişoara
Rehabilitation of the railway line Braşov - Simeria, component Part of the IV Pan-European Corridor, for the trains circulation with maximum speed of 160 km/h,
Section : Braşov - Sighişoara

Proiect/Project
2004/RO/16/P/PA/003

Faza / Phase:
P.Th. / T.D.

Denumire desen / Drawing Title :

Racorduri electrice interioare - Centru operaţional de comandă;
Operational command center - Indoor electric connections

Codificare / Codification System	Scara / Scale 1:50	LOT / LOT	Nr. / No 01 / 01

EA51 01 E 01 BX IE 00 1 1 015 1

A0(841x1783)