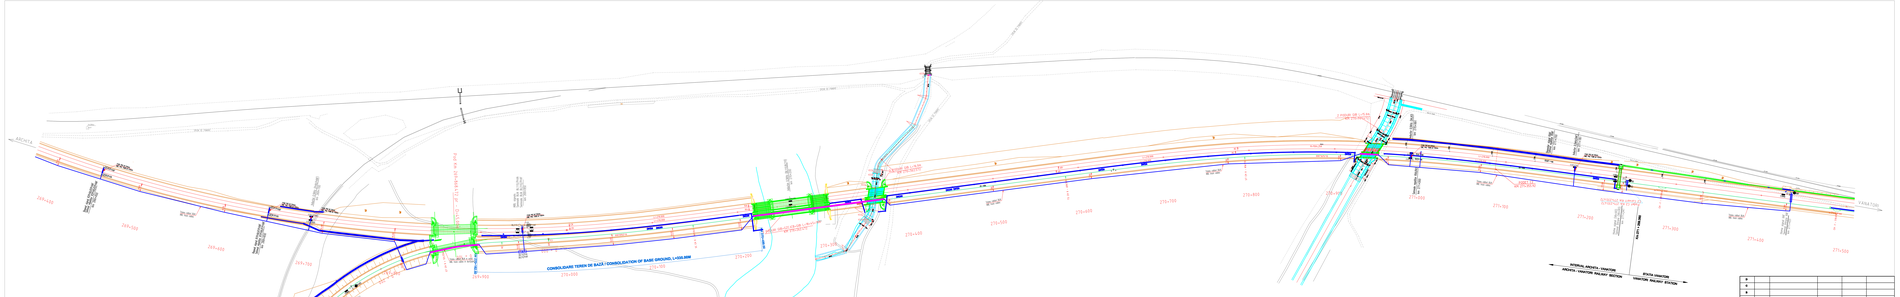
CONSOLIDARE TEREN DE BAZĂ / CONSOLIDATION OF BASE GROUND, L=530.000
PODUL PE BARIERA DE LUCRU / BRIDGE ON WORK BARRIER
DRUM DE FERMĂ / ROAD CLOSED
DRUM DE FERMĂ / ROAD CLOSED
DRUM DE FERMĂ / ROAD CLOSED