SECTIUNE TRANSVERSALA A–A
Scara 1:20

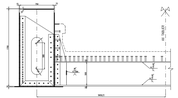

VEDERE IN PLAN B–B
Scara 1:20

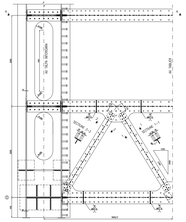

LEGENDA SURUBURILOR


ASIGURARI


MATERIALE


CONVOIUL DE CALCUL LM 71 si SW/2

STANDARD TRAIN SET LM 71 si SW/2

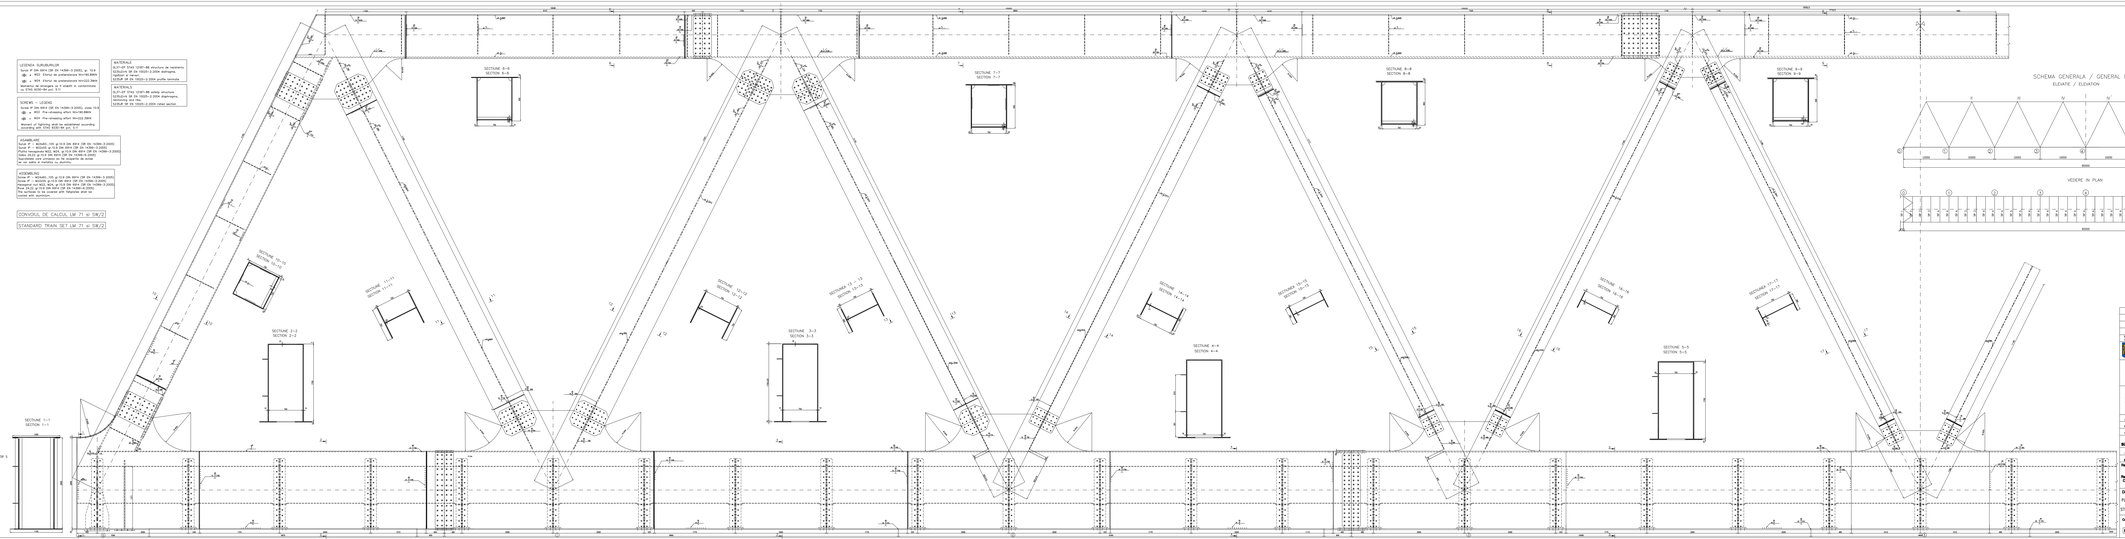

SCHEMA GENERALA / GENERAL DISPOSITION
ELEVATIE / ELEVATION

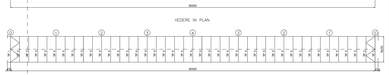

The information, materials, drawings, specifications and other documents and data contained herein are the property of the Romanian Government. This document is furnished to the recipient, with the understanding that it will not be used for any purpose other than that for which it is specifically furnished.

A					
B					
C					
D					
Revizia / Revision	Data / Date	Modificat / Modified by	Verificat / Checked by	Aprobat / Approved by	Semnatura / Signature

MINISTERUL ROMANIEI
ROMANIAN GOVERNMENT

PROIECT FINANTAT DE UNIUNEA EUROPEANA
EUROPEAN UNION FINANCED PROJECT

C.N.C.F. "C.F.R." - S.A.

CLIENT / CLIENT








Reabilitarea liniei cu calea ferata Braşov - Simeria, parte componenta a coridorului IV Paneuropean - etapa a II-a, subetapa a II-a, sectiunea de linie curenta

Rehabilitation of the railway line Braşov - Simeria, component part of the V Pan-European Corridor, 1st Stage, 2nd substage, section of line in open line

Proiectant / Designer: Grivimex - Bucuresti

Faza / Phase: P Th / T.B.

Denumire desen / Drawing Title /

PLAN GENERAL GRINDA METALICA PENTRU TABLIER GRINDA ZABRELE L=60m W=5.65m

STRUCTURAL/DIMENSIONS OF STEEL BEAM FOR TRUSS BEAM DECK WITH L=60m W=5.65m

Cod/Nume / Classification System	Desen/ Drawing	Scara / Scale	Data / Date
		1:20 1:50	05.2012

| | | | | |