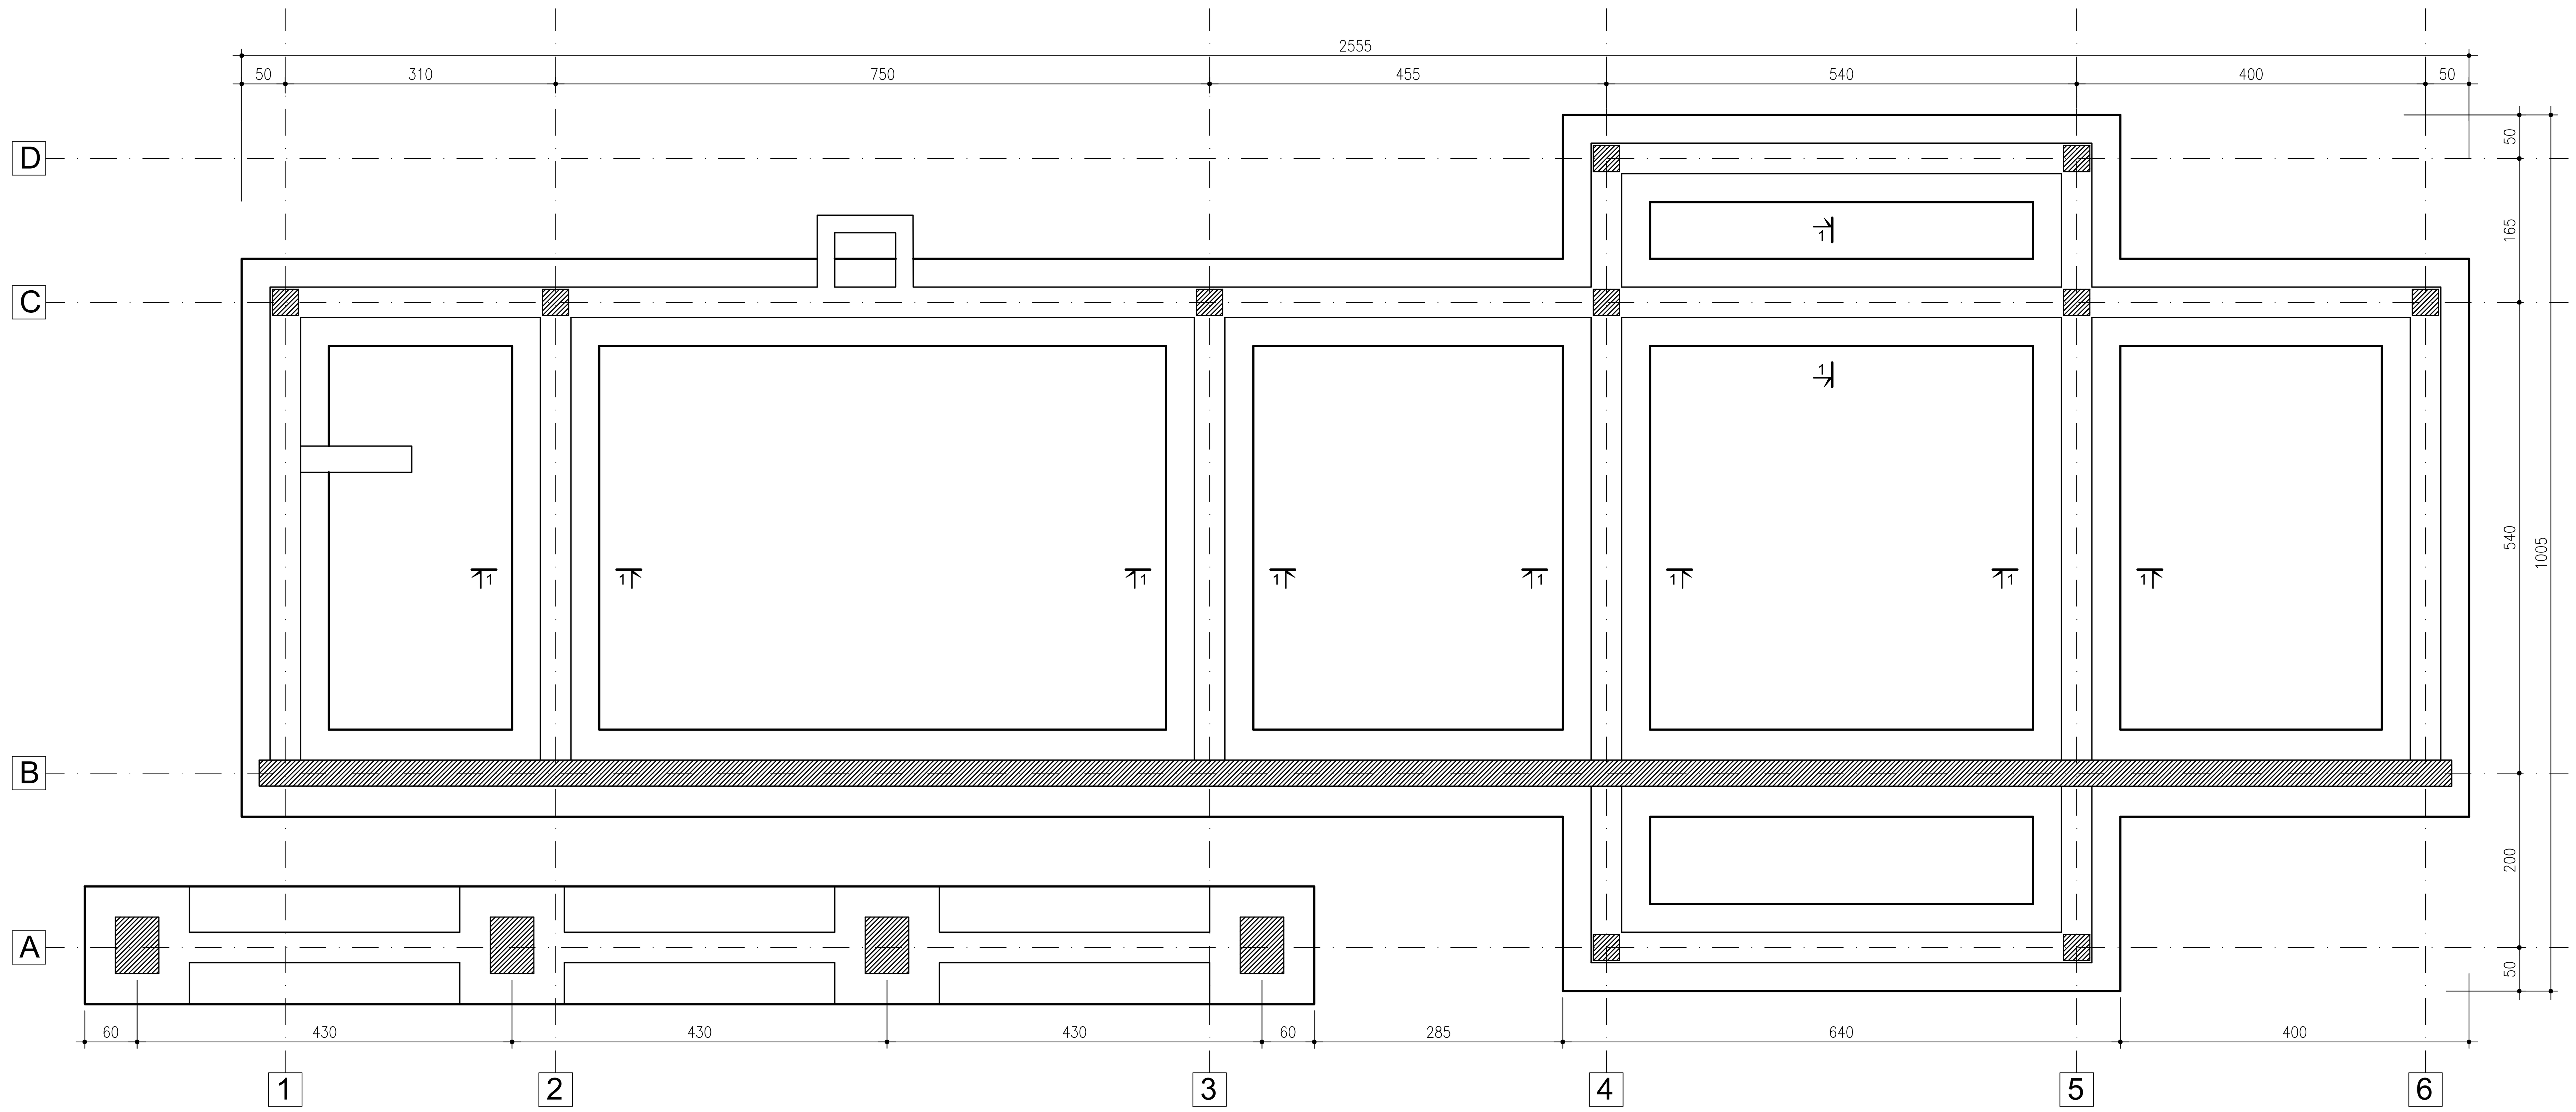

PLAN COFRAJ FUNDATII CLADIRE HALTA STREHAIA/
STREHAIA HALT PASSENGERS BUILDING FOUNDATION FORMWORK PLAN

Scara 1:50/ *Scale1:50*

SECTIUNE 1 - 1/ *SECTION 1 - 1*

Scara 1:20/ *Scale1:20*

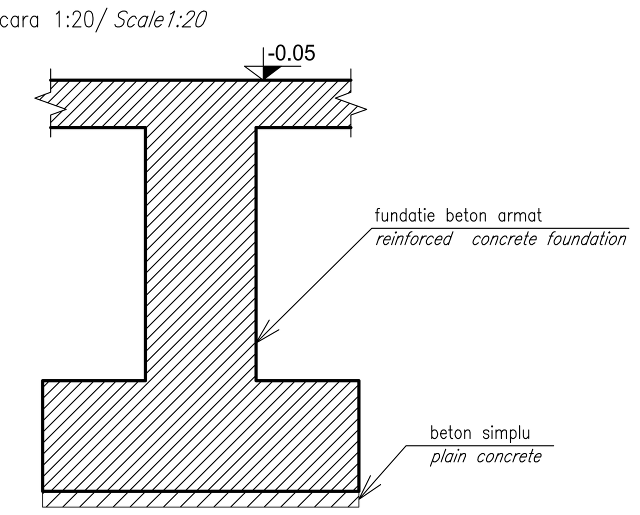

CLIENT / CLIENT

C.N.C.F. "C.F.R." - S.A.

CONSULTANT / CONSULTANT

Faza *Phase*	*Positia* *Position*	*Nume* *Name*	*Data* *Date*	*Semnatura* *Signature*
Aprobat Approved	Manager de Proiect Project Manager	Roberto LIUZZA	05.2020	
Verificant Checked	Expert Cheie Key Expert	Dan PATRASCU	05.2020	
Întocmit Elaborated	Proiectant Designer	Radu CARCANESCU	05.2020	

SUBCONSULTANT / SUBCONSULTANT

Aprobat Approved	Responsabil Subconsultant Subconsultant Responsible			
Întocmit Elaborated	Proiectant Designer			

Studiu de Fezabilitate pentru Reabilitarea liniei feroviare Craiova - Drobeta Turnu Severin - Caransebes, parte a Coridorului Orient/Est Mediteranean - Feasibility Study For The Rehabilitation Of The Railway Line Craiova - Caransebes

Proiect/Project 74 / 2018

Faza/Phase S.F.

Denumire / Title :

PLAN COFRAJ FUNDATII CLADIRE HALTA STREHAIA

Codificare / Codification System

E218 I SF 18 AB CC 1 01 004 0

Istoricul reviziilor / Revision History

Rev.	Data/Date	Descriere Modificare / Modification description
1		
2		
3		
4		

Responsabilitatea privind această publicație revine integral autorului. Uniunea Europeană nu este responsabilă pentru modul în care sunt utilizate informațiile publicate.
The contents of this publication are the sole responsibility of (name of the implementing partner) and do not necessarily reflect the opinion of the European Union.