SUPRAFATA TOTALA PARCARE DE SCURTA DURATA= ~14500 m2

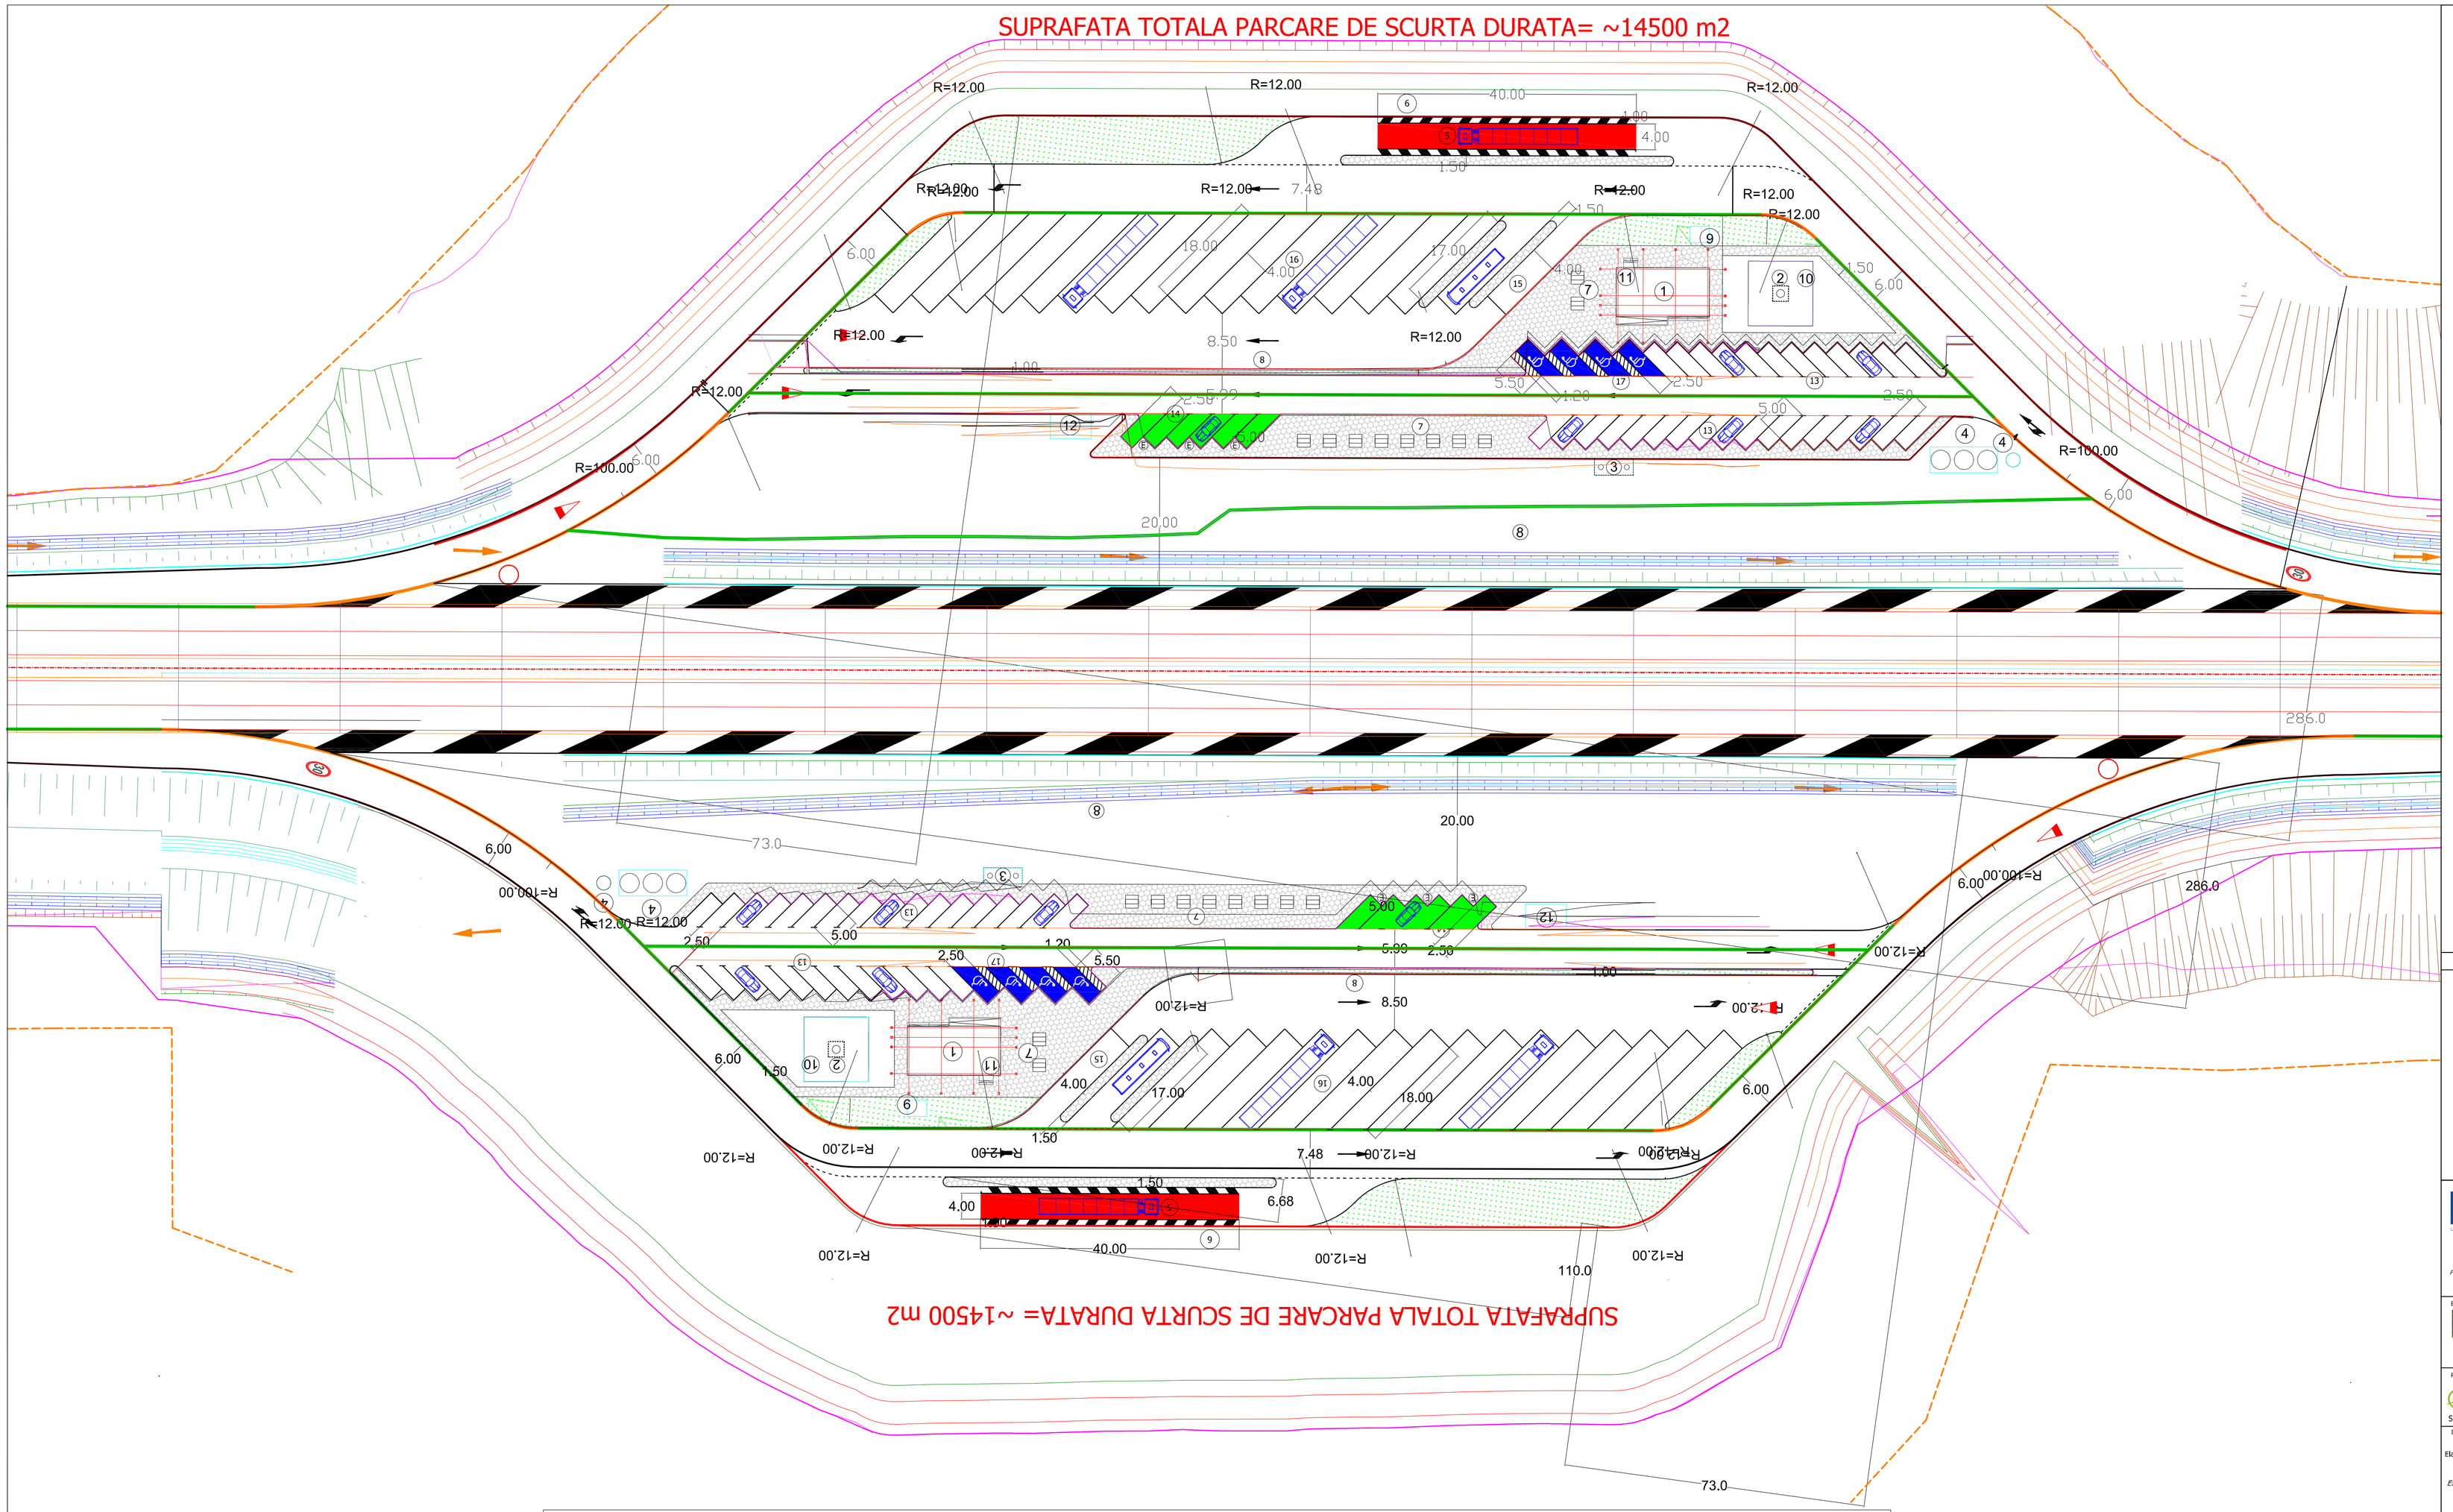

LEGENDA PARCARE DE SCURTA DURATA / SHORT TIME PARKING LEGEND:

1. GRUP SANITAR PUBLIC / PUBLIC RESTROOM
2. PUT FORAT / FRESH WATER WELL
3. REZERVOR ETANS VIDANJABIL / DRAINABLE SEWAGE TANK
4. STATIE POMPARE APE PLUVIALE SI REZERVOR TAMPON / RAIN WATER PUMPING STATION AND STORAGE TANK
5. PLATFORMA DE CANTARIRE / WEIGHTING PLATFORM
6. IMPREJMUIRE EXTERIOARA / EXTERIOR FENCE
7. MESE ACOPERITE / COVERED TABLES
8. SPATII PROTECTIE / PROTECTION VEGETATION
9. POST TRAFO / TRANSFORMER STATION
10. IMPREJMUIRE PUT FORAT / FENCE AROUND FRESH WATER WELL
11. REZERVOR APA CU GRUP POMPARE / WATER TANK AND PUMPING GROUP
12. PLATFORMA CONTAINERE ECOLOGICE / WASTE CONTAINER PLATFORM
13. PARCARE AUTOTURISME - 29 LOCURI / CAR PARKING - 29 PLACES
14. PARCARE AUTOTURISME ELECTRICE - 6 LOCURI / ELECTRIC CAR PARKING - 6 PLACES
15. PARCARE AUTOCARE - 2 LOCURI / BUS PARKING - 2 PLACES
16. PARCARE AUTOVEHICULE GRELE - 15 LOCURI / HEAVY VEHICLES PARKING - 15 PLACES
17. PARCARE PENTRU PERSOANE CU DISABILITATI - 4 LOCURI / PARKING FOR PERSONS WITH DISABILITIES - 4 PLACES

NOTE

UNIUNEA EUROPEANA

Investește în Viitorul tău 2014-2020

Proiect co-finanțat de Uniunea Europeana prin Programul Operațional Infrastructura Mare (POIM) 2014-2020 /
Project co-financed by the European Union through the Large Infrastructure Operational Program (POIM) 2014-2020

BENEFICIAR / *BENEFICIARY*

COMPANIA NATIONALA DE ADMINISTRARE A INFRASTRUCTURII RUTIERE S.A.
NATIONAL COMPANY FOR ROAD INFRASTRUCTURE ADMINISTRATION

PROIECTANT ASOCIEREA / *DESIGNER ASSOCIATION*

SEARCH CORPORATION SRL EGIS ROMANIA SA

INVESTITIA / *INVESTMENT*

Elaborare Studiu de Fezabilitate si Proiect Tehnic de Executie pentru Autostrada Pascani - Suceava/
Elaboration of Feasibility Study and Technical Execution Project for Pascani - Suceava Motorway

FAZA DE PROIECTARE/ *DESIGN STAGE*
S.F. / *F.S.*

SUBSECTIUNEA Km 28+700 / SUBSECTION 28+700 km

PARCARE DE SCURTA DURATA
PE PARTEA STANGA-DREAPTA A DRUMULUI/
SHORT TERM PARKING
ON THE LEFT-RIGHT SIDE OF THE ROAD

PLAN DE INCADRARE / *SITE PLAN*

ARHITECTURA / *ARCHITECTURE*

COORDONATOR DE PROIECT/ *PROJECT MANAGER*	A. BUCUR
PROIECTANT / *DESIGNER*	M. RADULESCU
DESENAT / *DRAWN*	A. GHINEA
VERIFICATOR INTERN / *INTERNAL CHECKER*	M. RADULESCU
Contract Nr/*Contract Nb.* 92/61801/2020	Revizia Nr. *Revision no.*
Data/*Date*:SEPTEMBRIE 2023	Scara/*Scale*: 1:500

Cod desen/*Drawing Code:* 20046-SF-PSD2-ARH-01